

Appendix 2-2

Map Book – Temporary Disturbances



Legend


- | | | |
|-------------------------|---------------------------------|-----------------------------------|
| Gas pipeline | Railroad | Existing road maintenance |
| Crude oil pipeline | Highway | Disturbance Crane Walk |
| Transmission line_230kV | Road | Crane Walks |
| Electric transmission | Project Lands | Disturbance Collector |
| Pipeline | Native grassland | Intersection disturbance |
| Asbuilt pipe | Wetland, seasonal to permanent | Disturbance Access Roads |
| Buried pipe | Wetland, ephemeral to temporary | Radar tower temporary disturbance |
| Buried powerline | Residence | Disturbance Turbine Pad |
| Easement | Existing road upgrade | Laydown yard |
| Oil and gas well | | |
| Water well | | |



SEVEN STARS
ENERGY

Development permit map book
Temporary disturbance
Griffin, SK, CAN

Author: R. Hafezifar
November 2025

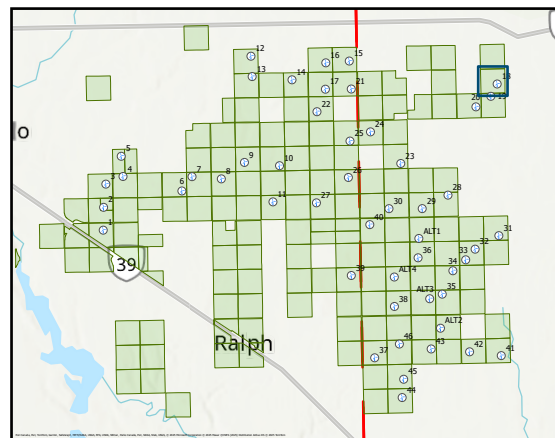



Legend


Gas pipeline	Railroad	Existing road maintenance
Crude oil pipeline	Highway	Disturbance Crane Walk
Transmission line_230kV	Road	Crane Walks
Electric transmission	Project Lands	Disturbance Collector
Pipeline	Native grassland	Intersection disturbance
Asbuilt pipe	Wetland, seasonal to permanent	Disturbance Access Roads
Buried pipe	Wetland, ephemeral to temporary	Radar tower temporary disturbance
Buried powerline	Residence	Disturbance Turbine Pad
Easement	Existing road upgrade	Laydown yard
Oil and gas well		
Water well		



SEVEN STARS
ENERGY

Development permit map book
Temporary disturbance
Griffin, SK, CAN

Author: R. Hafezifar
November 2025

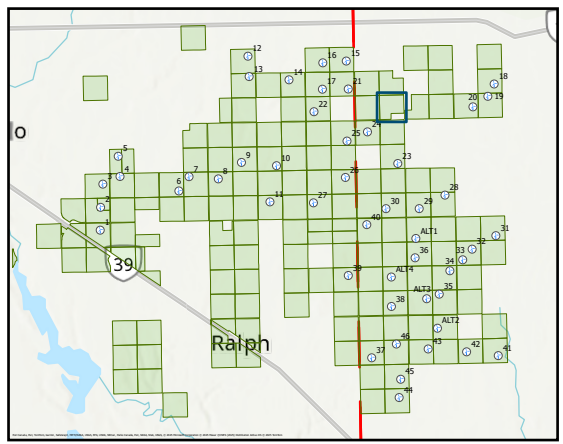



Legend


- | | | |
|-------------------------|---------------------------------|-----------------------------------|
| Gas pipeline | Railroad | Existing road maintenance |
| Crude oil pipeline | Highway | Disturbance Crane Walk |
| Transmission line_230kV | Road | Crane Walks |
| Electric transmission | Project Lands | Disturbance Collector |
| Pipeline | Native grassland | Intersection disturbance |
| Asbuilt pipe | Wetland, seasonal to permanent | Disturbance Access Roads |
| Buried pipe | Wetland, ephemeral to temporary | Radar tower temporary disturbance |
| Buried powerline | Residence | Disturbance Turbine Pad |
| Easement | Existing road upgrade | Laydown yard |
| Oil and gas well | | |
| Water well | | |



SEVEN STARS
ENERGY

Development permit map book
Temporary disturbance
Griffin, SK, CAN

Author: R. Hafezifar
November 2025

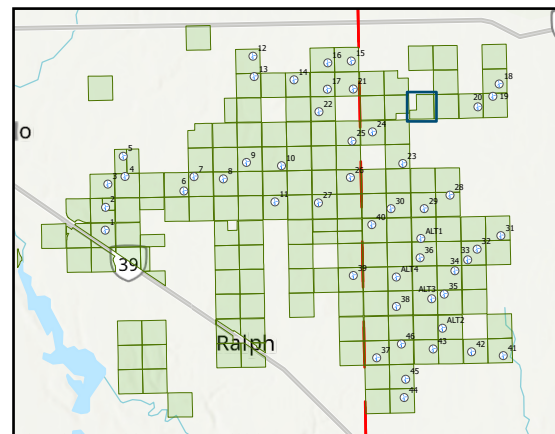



Legend


Gas pipeline	Railroad	Existing road maintenance
Crude oil pipeline	Highway	Disturbance Crane Walk
Transmission line_230kV	Road	Crane Walks
Electric transmission	Project Lands	Disturbance Collector
Pipeline	Native grassland	Intersection disturbance
Asbuilt pipe	Wetland, seasonal to permanent	Disturbance Access Roads
Buried pipe	Wetland, ephemeral to temporary	Radar tower temporary disturbance
Buried powerline	Residence	Disturbance Turbine Pad
Easement	Existing road upgrade	Laydown yard
Oil and gas well		
Water well		



SEVEN STARS
ENERGY

Development permit map book
Temporary disturbance
Griffin, SK, CAN

Author: R. Hafezifar
November 2025

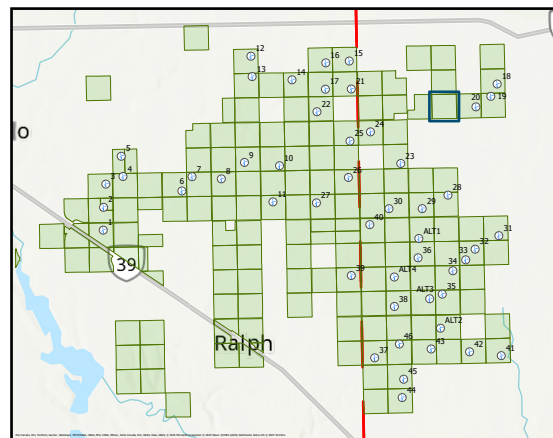



Legend


Gas pipeline	Railroad	Existing road maintenance
Crude oil pipeline	Highway	Disturbance Crane Walk
Transmission line_230kV	Road	Crane Walks
Electric transmission	Project Lands	Disturbance Collector
Pipeline	Native grassland	Intersection disturbance
Asbuilt pipe	Wetland, seasonal to permanent	Disturbance Access Roads
Buried pipe	Wetland, ephemeral to temporary	Radar tower temporary disturbance
Buried powerline	Residence	Disturbance Turbine Pad
Easement	Existing road upgrade	Laydown yard
Oil and gas well		
Water well		




SEVEN STARS
ENERGY

Development permit map book
Temporary disturbance
Griffin, SK, CAN

Author: R. Hafezifar
November 2025

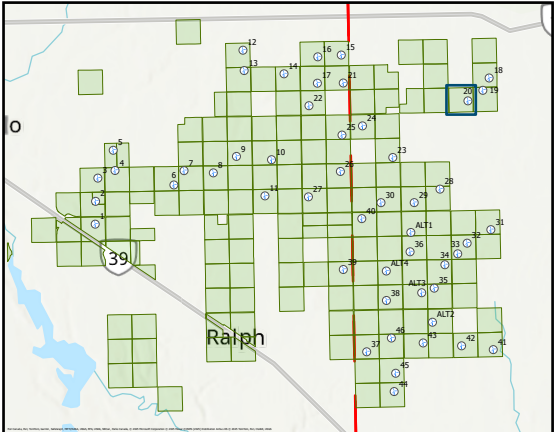

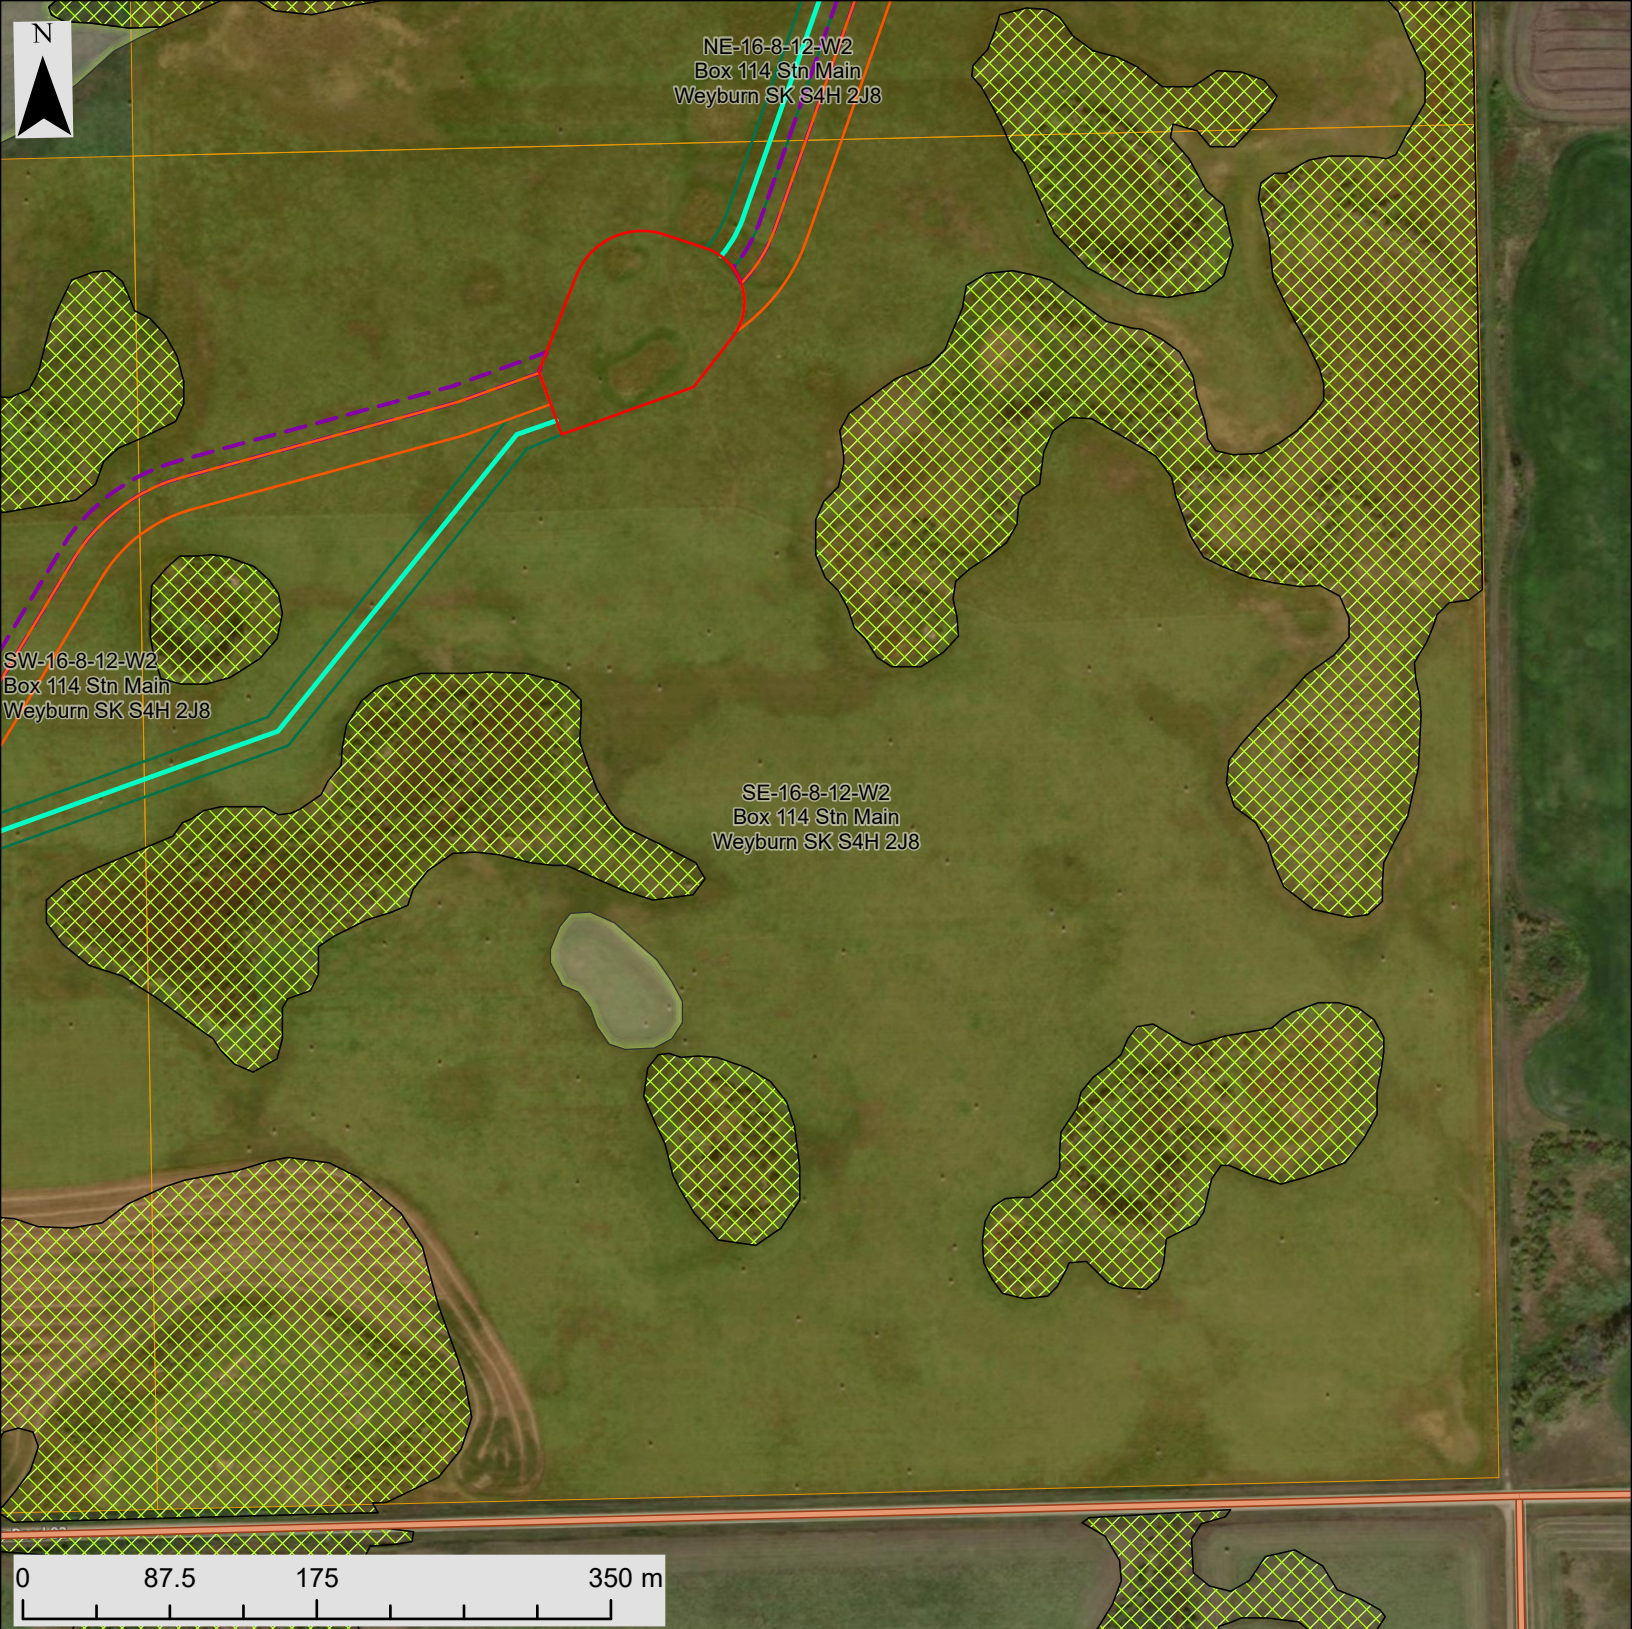

Legend


- | | | |
|-------------------------|---------------------------------|-----------------------------------|
| Gas pipeline | Railroad | Existing road maintenance |
| Crude oil pipeline | Highway | Disturbance Crane Walk |
| Transmission line_230kV | Road | Crane Walks |
| Electric transmission | Project Lands | Disturbance Collector |
| Pipeline | Native grassland | Intersection disturbance |
| Asbuilt pipe | Wetland, seasonal to permanent | Disturbance Access Roads |
| Buried pipe | Wetland, ephemeral to temporary | Radar tower temporary disturbance |
| Buried powerline | Residence | Disturbance Turbine Pad |
| Easement | Existing road upgrade | Laydown yard |
| Oil and gas well | | |
| Water well | | |



SEVEN STARS
ENERGY

Development permit map book
Temporary disturbance
Griffin, SK, CAN

Author: R. Hafezifar
November 2025

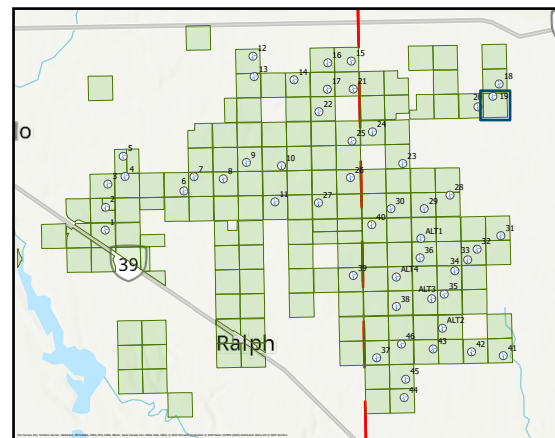



Legend


Gas pipeline	Railroad	Existing road maintenance
Crude oil pipeline	Highway	Disturbance Crane Walk
Transmission line_230kV	Road	Crane Walks
Electric transmission	Project Lands	Disturbance Collector
Pipeline	Native grassland	Intersection disturbance
Asbuilt pipe	Wetland, seasonal to permanent	Disturbance Access Roads
Buried pipe	Wetland, ephemeral to temporary	Radar tower temporary disturbance
Buried powerline	Residence	Disturbance Turbine Pad
Easement	Existing road upgrade	Laydown yard
Oil and gas well		
Water well		



SEVEN STARS
ENERGY

Development permit map book
Temporary disturbance
Griffin, SK, CAN

Author: R. Hafezifar
November 2025

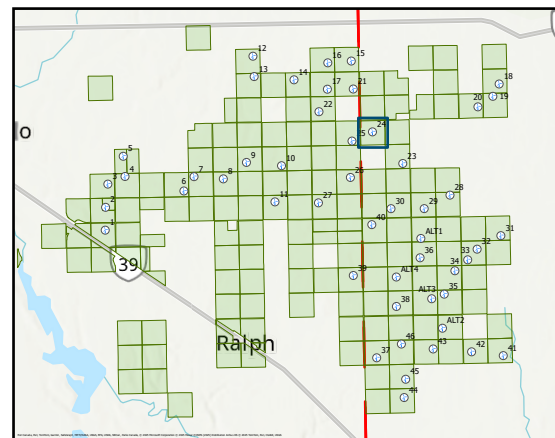



Legend


- | | | |
|---|---|---|
|  Gas pipeline |  Railroad |  Existing road maintenance |
|  Crude oil pipeline |  Highway |  Disturbance Crane Walk |
|  Transmission line_230kV |  Road |  Crane Walks |
|  Electric transmission |  Project Lands |  Disturbance Collector |
|  Pipeline |  Native grassland |  Intersection disturbance |
|  Asbuilt pipe |  Wetland, seasonal to permanent |  Disturbance Access Roads |
|  Buried pipe |  Wetland, ephemeral to temporary |  Radar tower temporary disturbance |
|  Buried powerline |  Residence |  Disturbance Turbine Pad |
|  Easement |  Existing road upgrade |  Laydown yard |
|  Oil and gas well | | |
|  Water well | | |



SEVEN STARS
ENERGY

Development permit map book
Temporary disturbance
Griffin, SK, CAN

Author: R. Hafezifar
November 2025

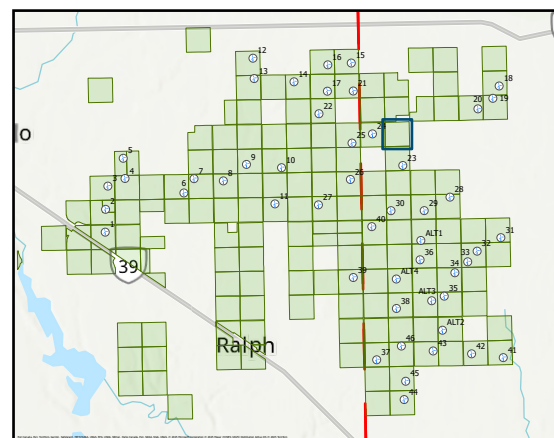



Legend


Gas pipeline	Railroad	Existing road maintenance
Crude oil pipeline	Highway	Disturbance Crane Walk
Transmission line_230kV	Road	Crane Walks
Electric transmission	Project Lands	Disturbance Collector
Pipeline	Native grassland	Intersection disturbance
Asbuilt pipe	Wetland, seasonal to permanent	Disturbance Access Roads
Buried pipe	Wetland, ephemeral to temporary	Radar tower temporary disturbance
Buried powerline	Residence	Disturbance Turbine Pad
Easement	Existing road upgrade	Laydown yard
Oil and gas well		
Water well		




SEVEN STARS
ENERGY

Development permit map book
Temporary disturbance
Griffin, SK, CAN

Author: R. Hafezifar
November 2025

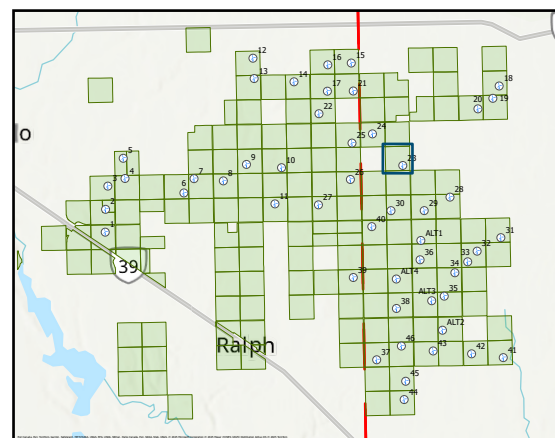

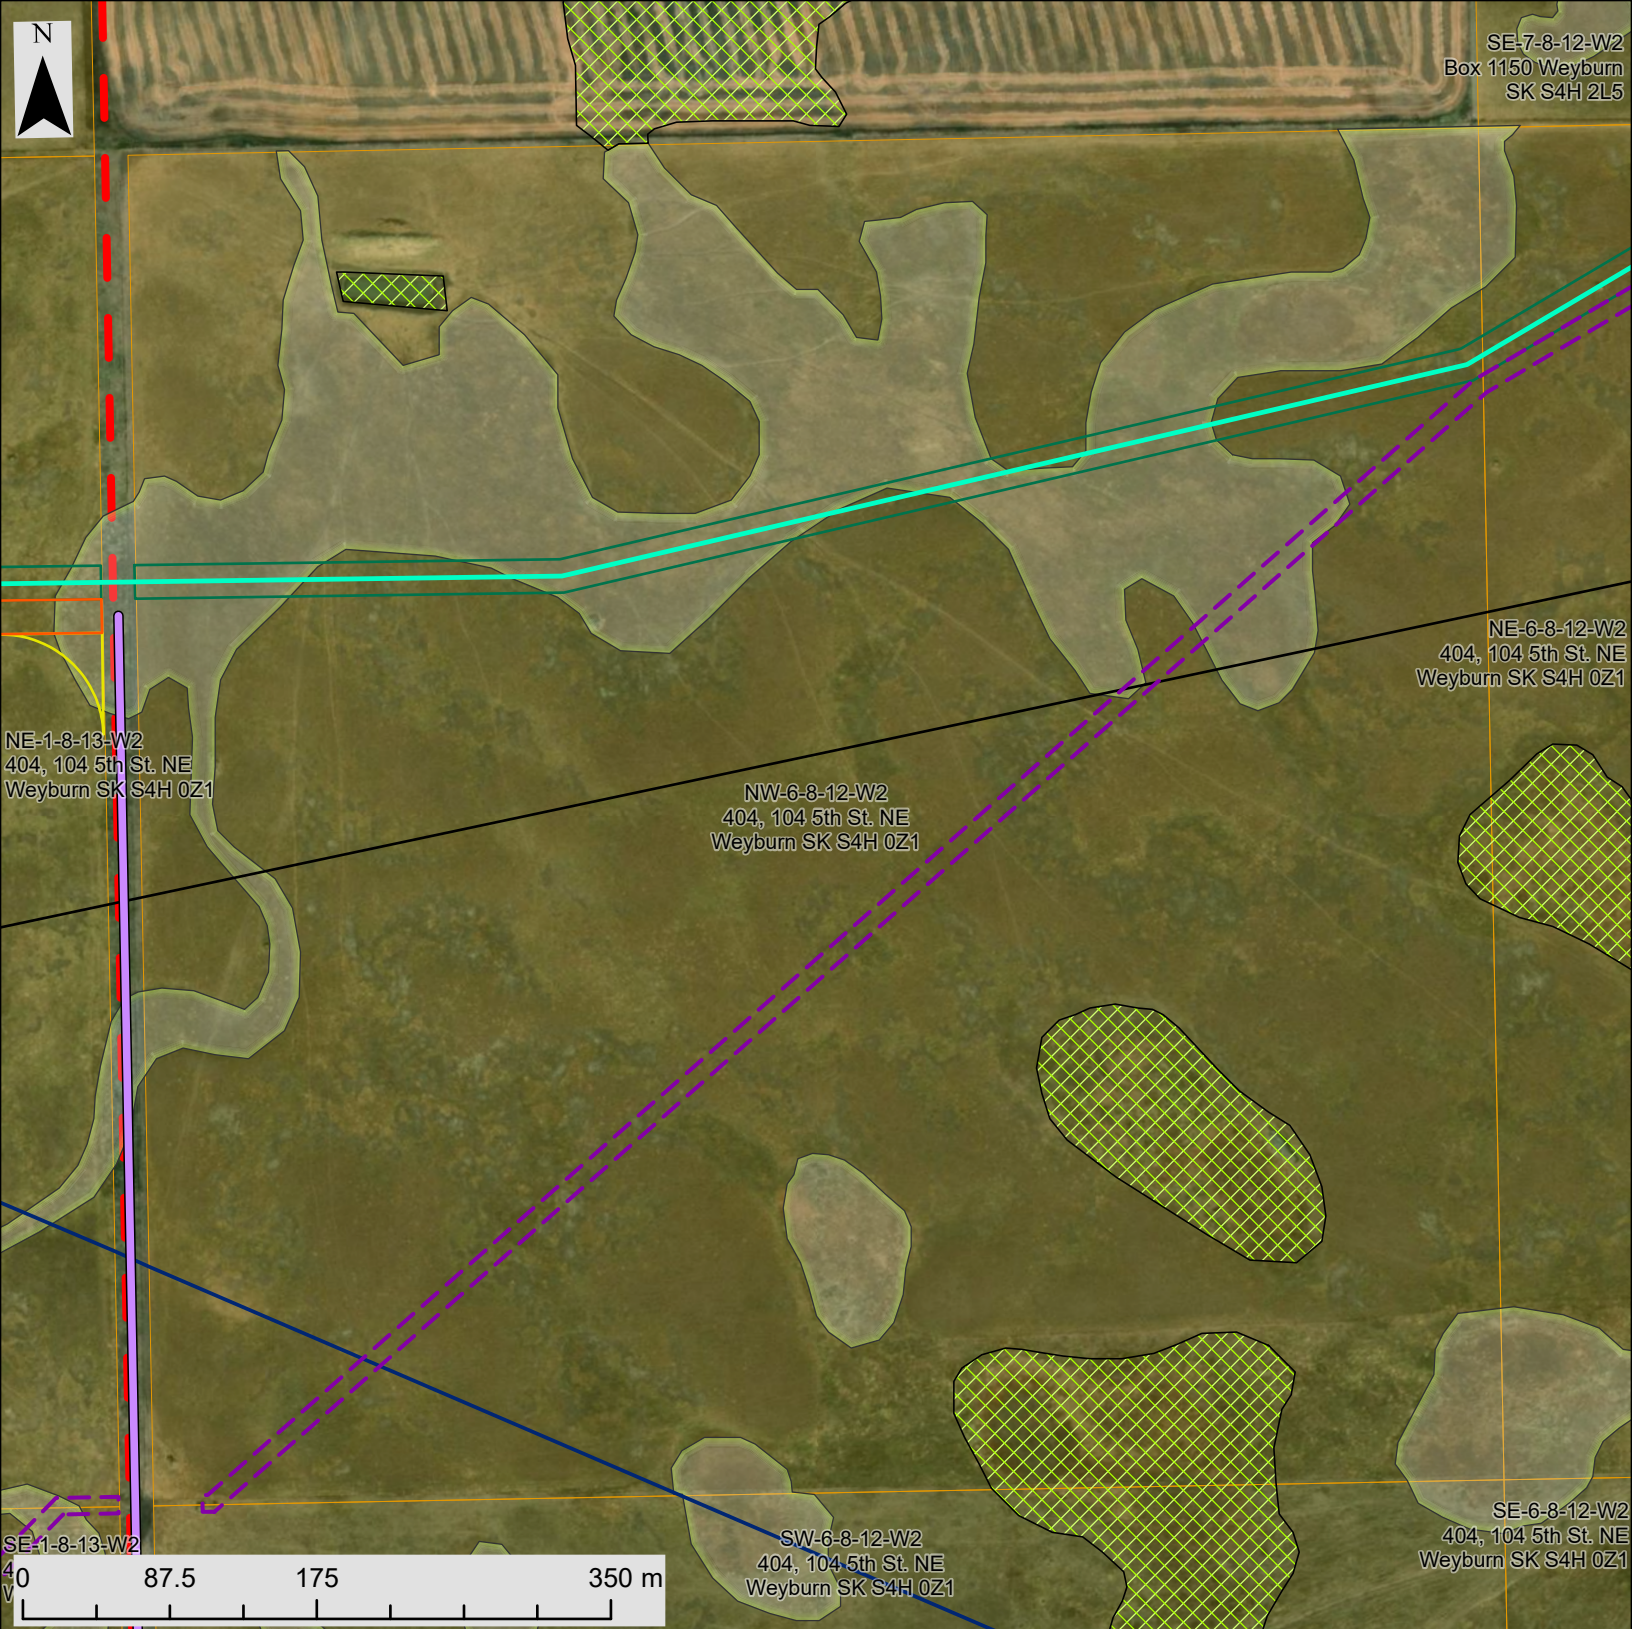

Legend


- | | | |
|-------------------------|---------------------------------|-----------------------------------|
| Gas pipeline | Railroad | Existing road maintenance |
| Crude oil pipeline | Highway | Disturbance Crane Walk |
| Transmission line_230kV | Road | Crane Walks |
| Electric transmission | Project Lands | Disturbance Collector |
| Pipeline | Native grassland | Intersection disturbance |
| Asbuilt pipe | Wetland, seasonal to permanent | Disturbance Access Roads |
| Buried pipe | Wetland, ephemeral to temporary | Radar tower temporary disturbance |
| Buried powerline | Residence | Disturbance Turbine Pad |
| Easement | Existing road upgrade | Laydown yard |
| Oil and gas well | | |
| Water well | | |




SEVEN STARS
ENERGY

Development permit map book
Temporary disturbance
Griffin, SK, CAN

Author: R. Hafezifar
November 2025

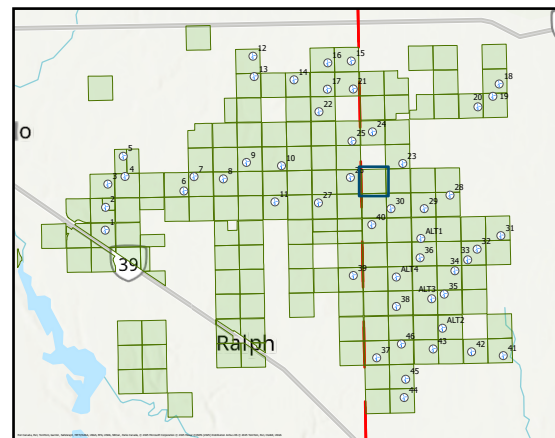

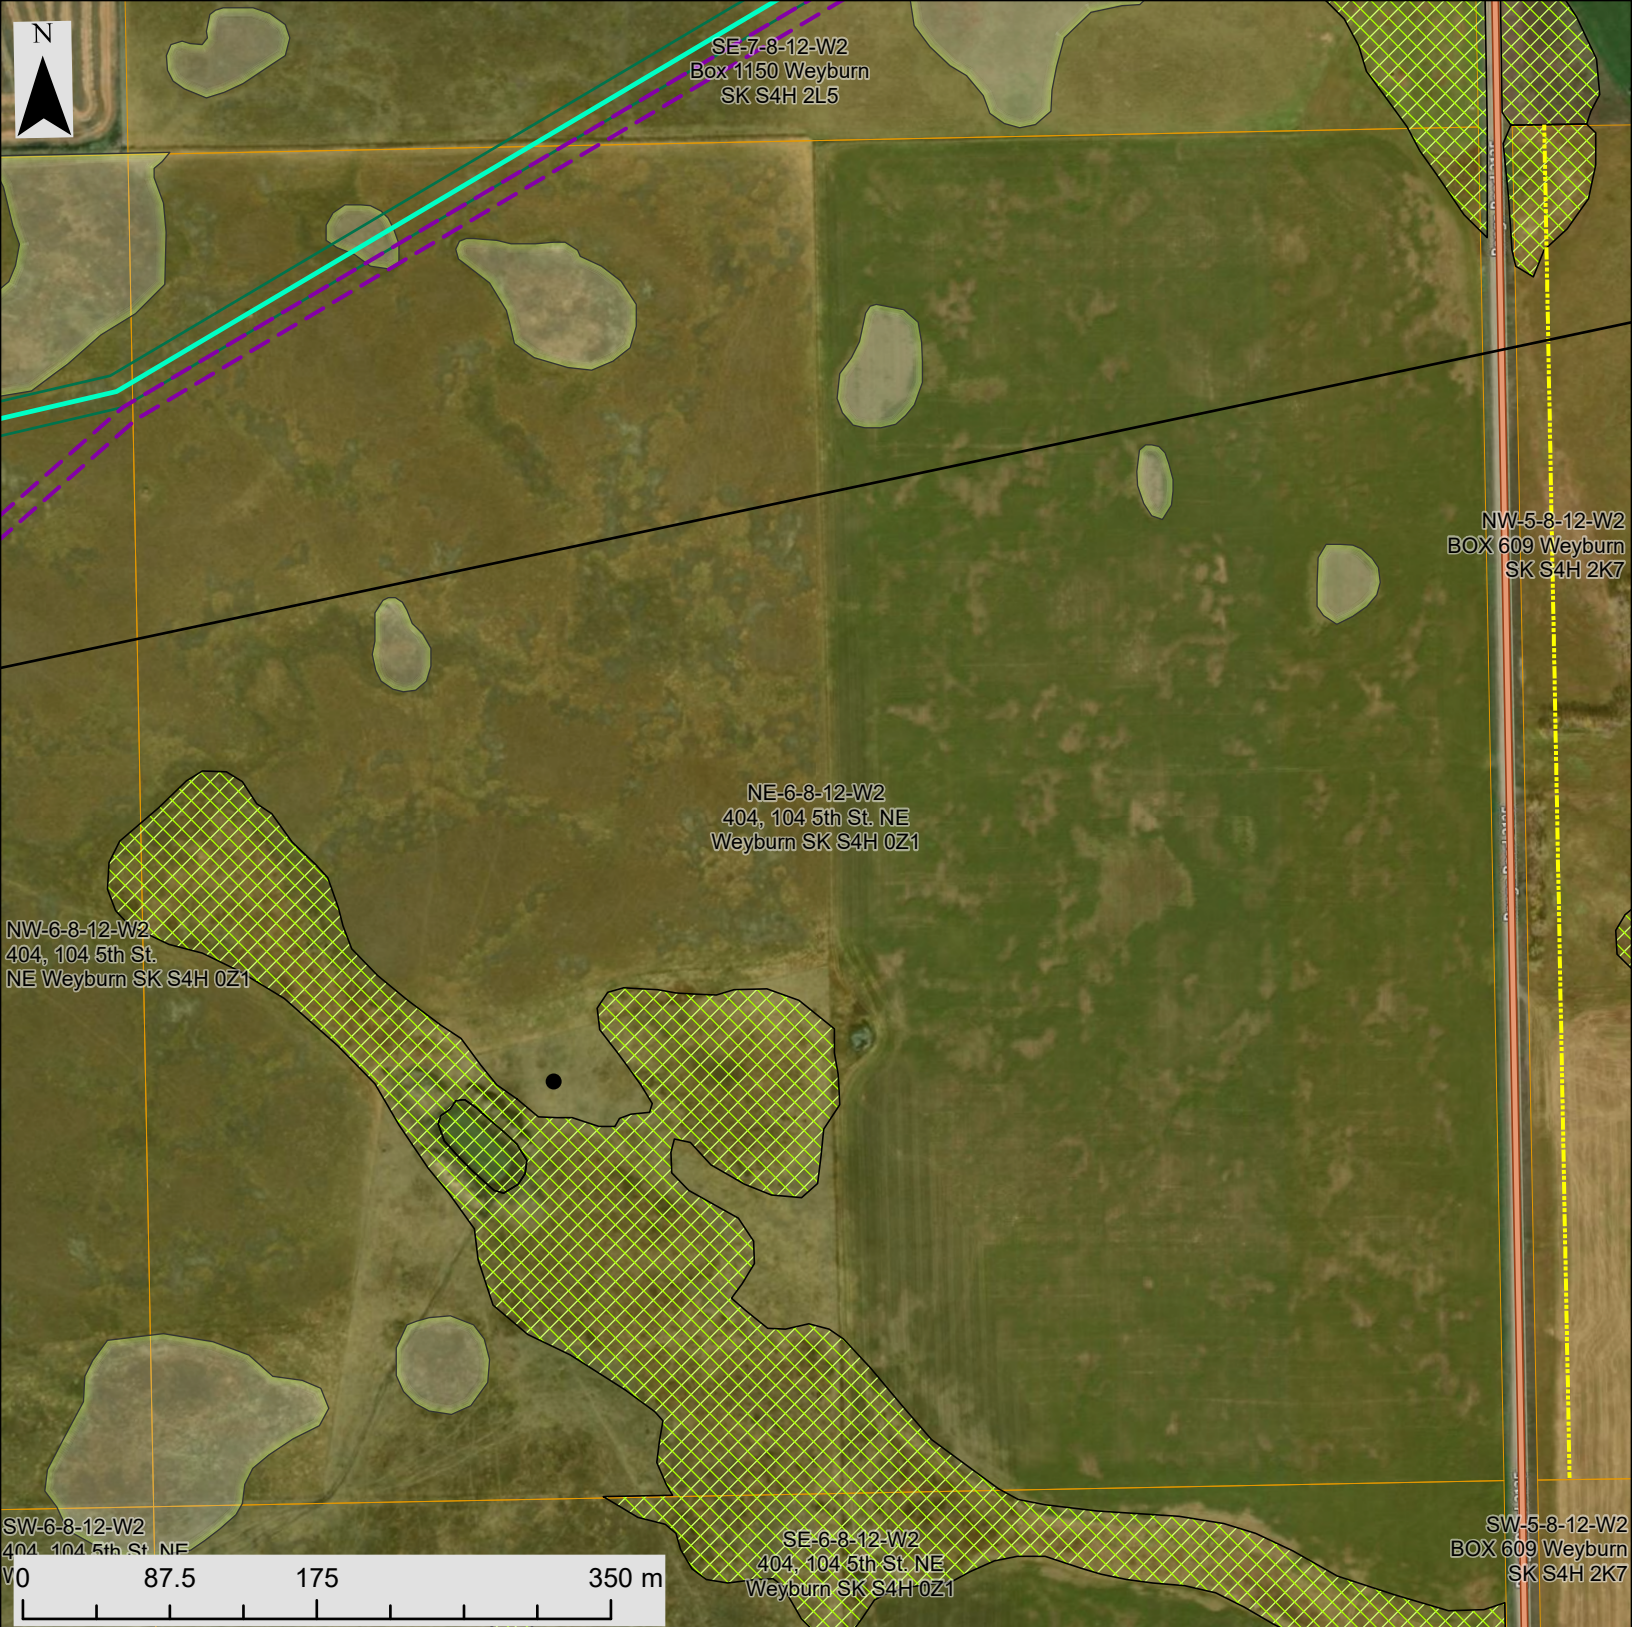

Legend


 Gas pipeline	 Railroad	 Existing road maintenance
 Crude oil pipeline	 Highway	 Disturbance Crane Walk
 Transmission line_230kV	 Road	 Crane Walks
 Electric transmission	 Project Lands	 Disturbance Collector
 Pipeline	 Native grassland	 Intersection disturbance
 Asbuilt pipe	 Wetland, seasonal to permanent	 Disturbance Access Roads
 Buried pipe	 Wetland, ephemeral to temporary	 Radar tower temporary disturbance
 Buried powerline	 Residence	 Disturbance Turbine Pad
 Easement	 Existing road upgrade	 Laydown yard
 Oil and gas well		
 Water well		




SEVEN STARS
ENERGY

Development permit map book
Temporary disturbance
Griffin, SK, CAN

Author: R. Hafezifar
November 2025

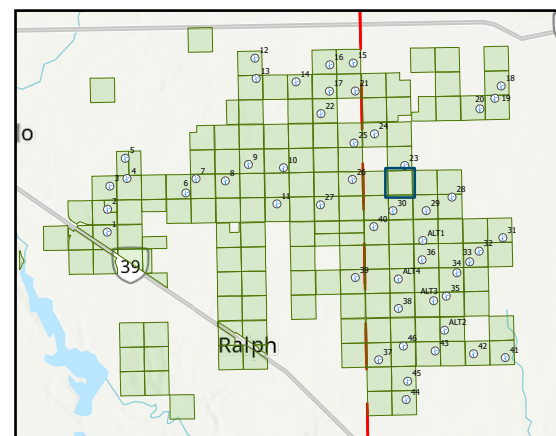

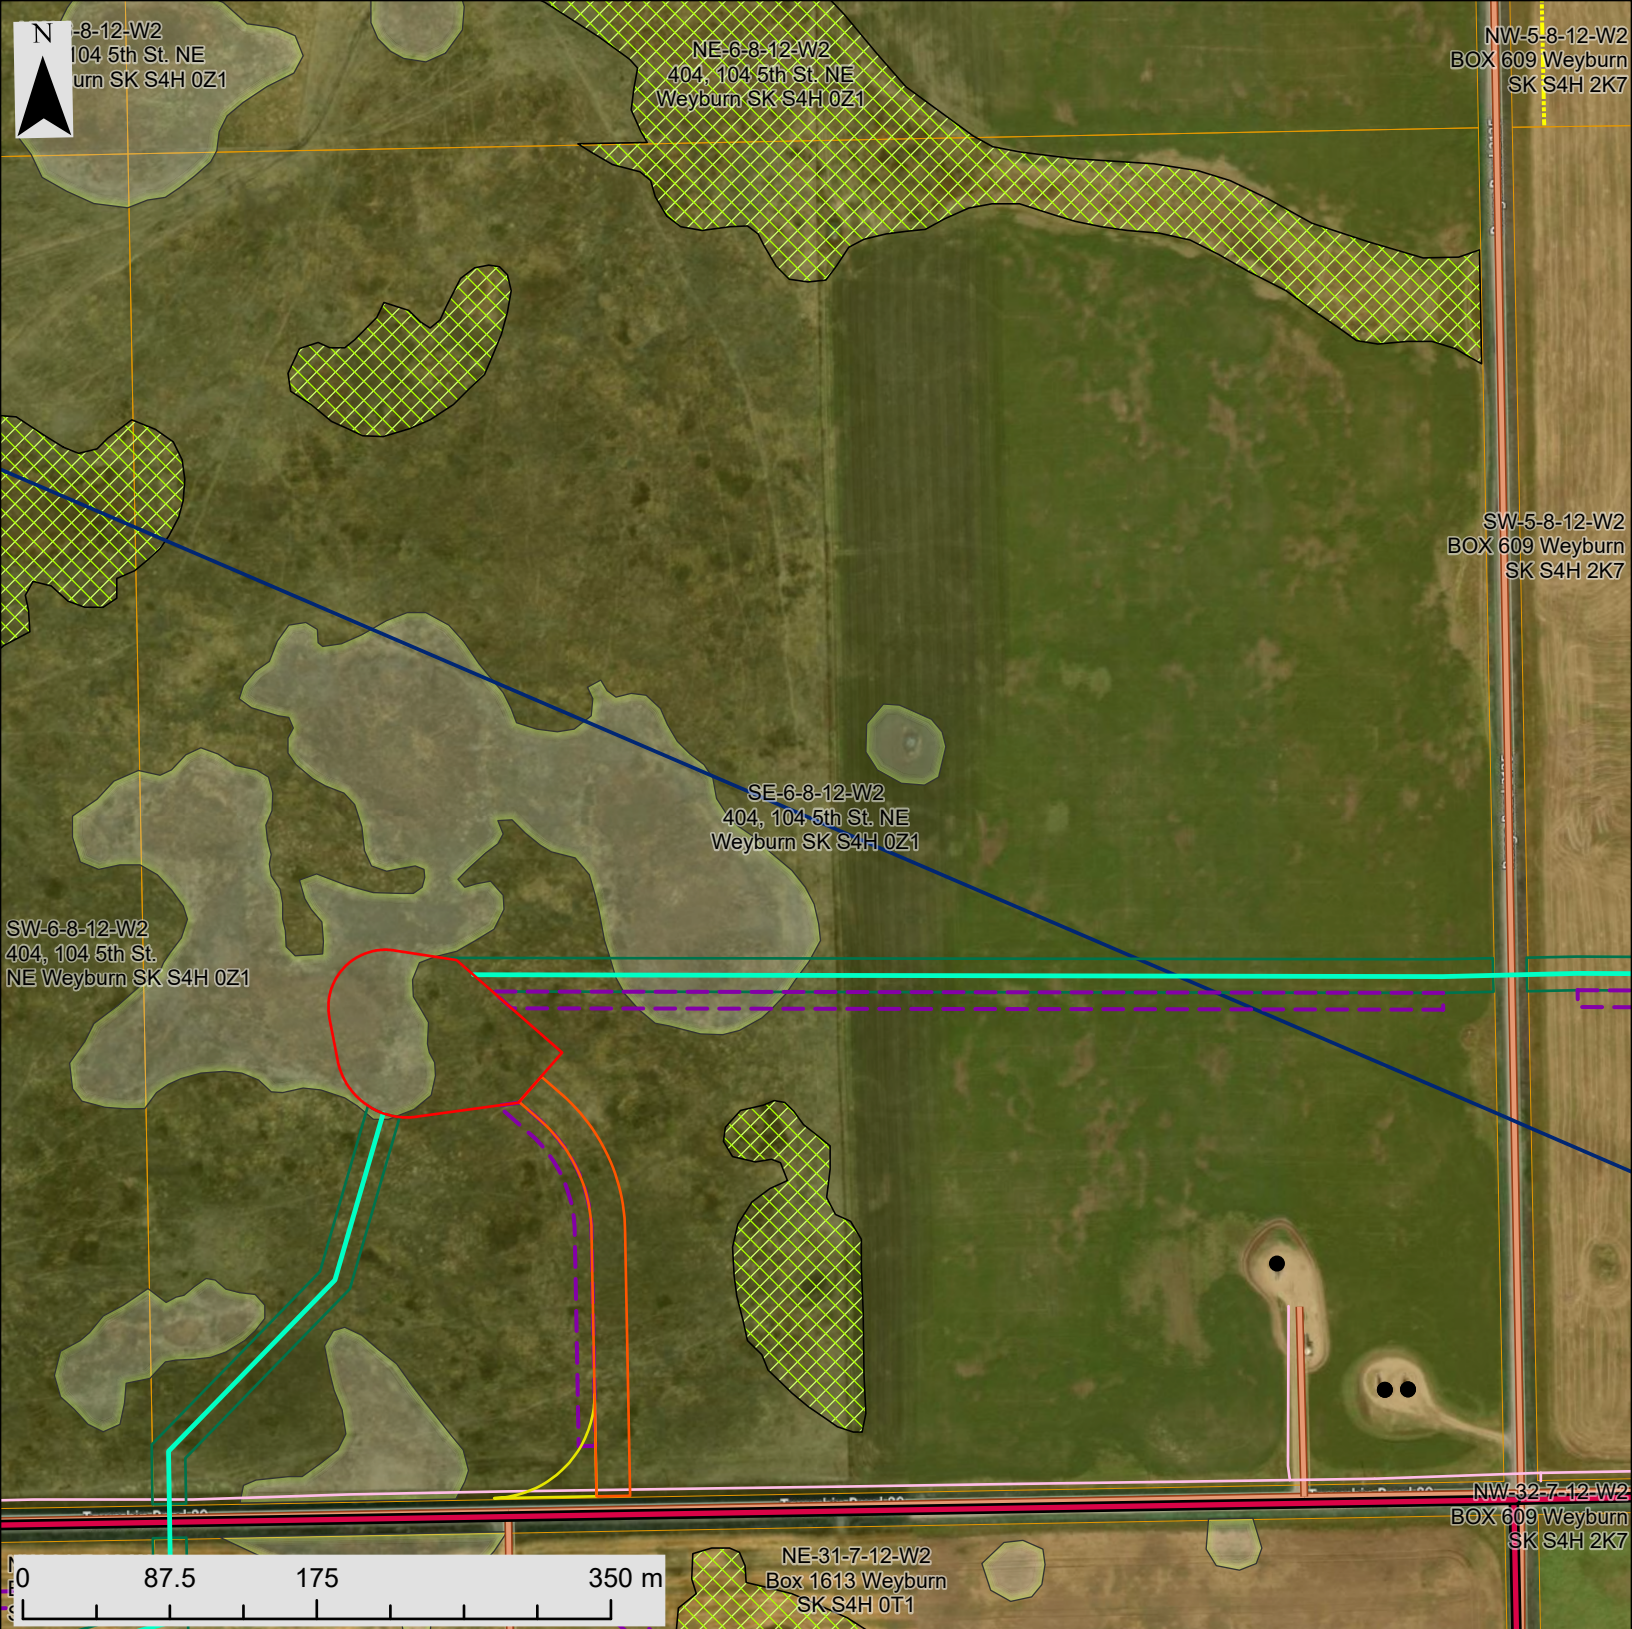

Legend


- | | | |
|-------------------------|---------------------------------|-----------------------------------|
| Gas pipeline | Railroad | Existing road maintenance |
| Crude oil pipeline | Highway | Disturbance Crane Walk |
| Transmission line_230kV | Road | Crane Walks |
| Electric transmission | Project Lands | Disturbance Collector |
| Pipeline | Native grassland | Intersection disturbance |
| Asbuilt pipe | Wetland, seasonal to permanent | Disturbance Access Roads |
| Buried pipe | Wetland, ephemeral to temporary | Radar tower temporary disturbance |
| Buried powerline | Residence | Disturbance Turbine Pad |
| Easement | Existing road upgrade | Laydown yard |
| Oil and gas well | | |
| Water well | | |




SEVEN STARS
ENERGY

Development permit map book
Temporary disturbance
Griffin, SK, CAN

Author: R. Hafezifar
November 2025

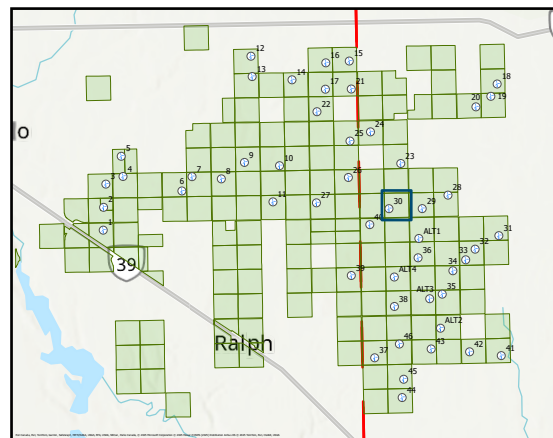

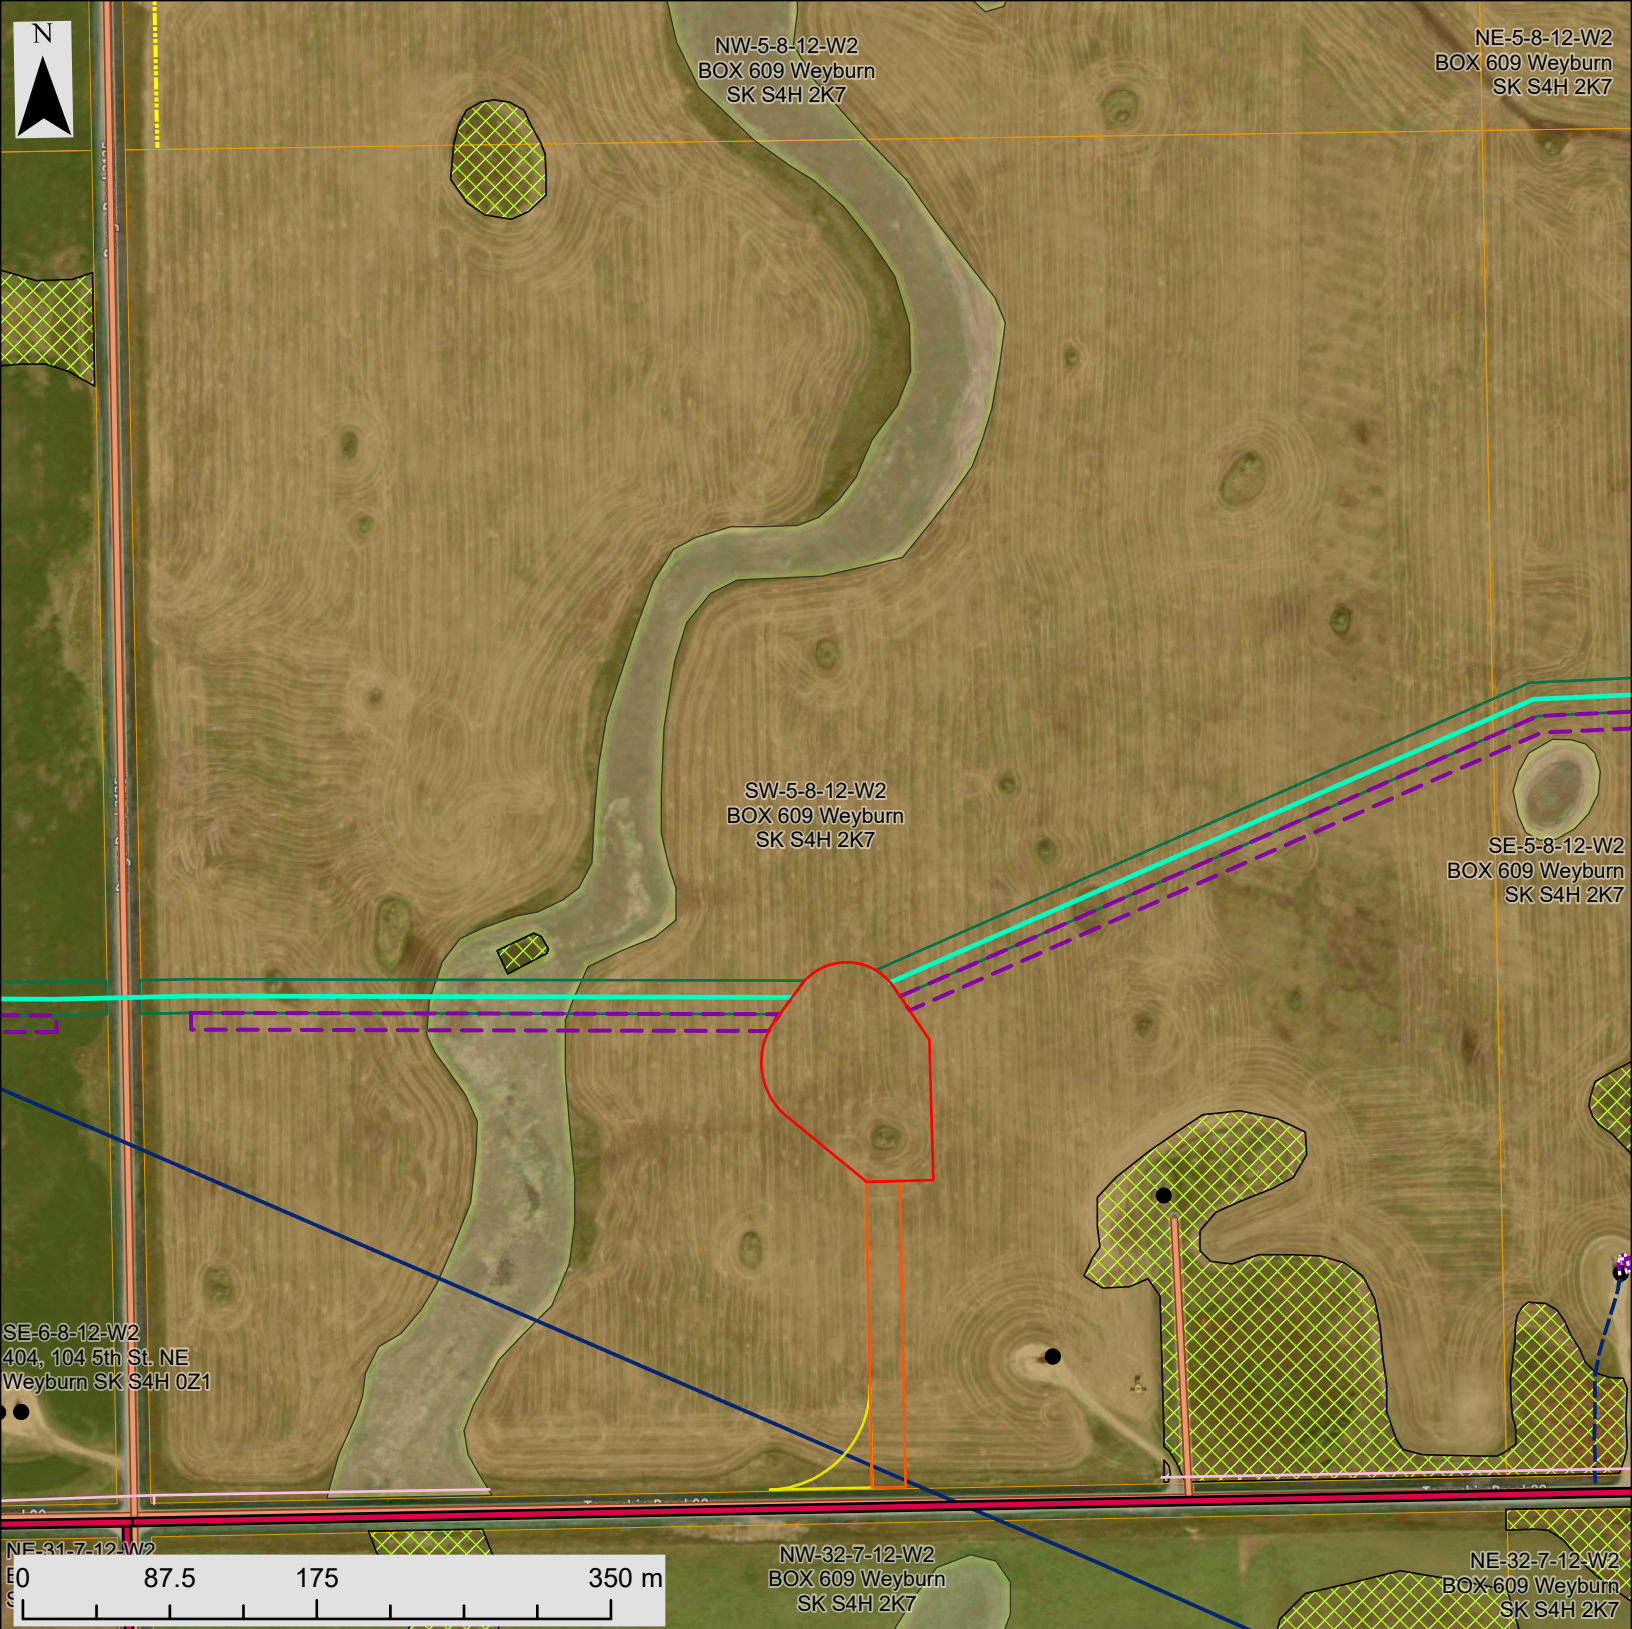

Legend


Gas pipeline	Railroad	Existing road maintenance
Crude oil pipeline	Highway	Disturbance Crane Walk
Transmission line_230kV	Road	Crane Walks
Electric transmission	Project Lands	Disturbance Collector
Pipeline	Native grassland	Intersection disturbance
Asbuilt pipe	Wetland, seasonal to permanent	Disturbance Access Roads
Buried pipe	Wetland, ephemeral to temporary	Radar tower temporary disturbance
Buried powerline	Residence	Disturbance Turbine Pad
Easement	Existing road upgrade	Laydown yard
Oil and gas well		
Water well		



SEVEN STARS
ENERGY

Development permit map book
Temporary disturbance
Griffin, SK, CAN

Author: R. Hafezifar
November 2025

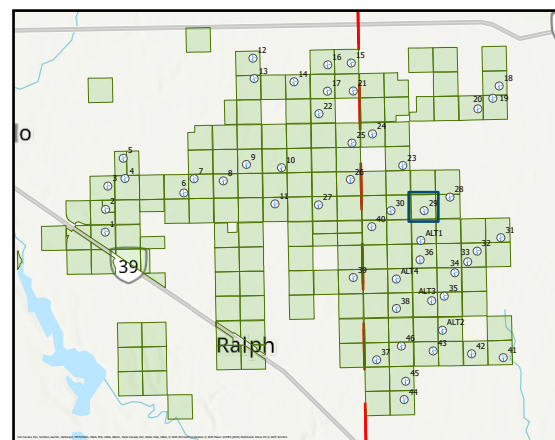



Legend


Gas pipeline	Railroad	Existing road maintenance
Crude oil pipeline	Highway	Disturbance Crane Walk
Transmission line_230kV	Road	Crane Walks
Electric transmission	Project Lands	Disturbance Collector
Pipeline	Native grassland	Intersection disturbance
Asbuilt pipe	Wetland, seasonal to permanent	Disturbance Access Roads
Buried pipe	Wetland, ephemeral to temporary	Radar tower temporary disturbance
Buried powerline	Residence	Disturbance Turbine Pad
Easement	Existing road upgrade	Laydown yard
Oil and gas well		
Water well		




SEVEN STARS
ENERGY

Development permit map book
Temporary disturbance
Griffin, SK, CAN

Author: R. Hafezifar
November 2025

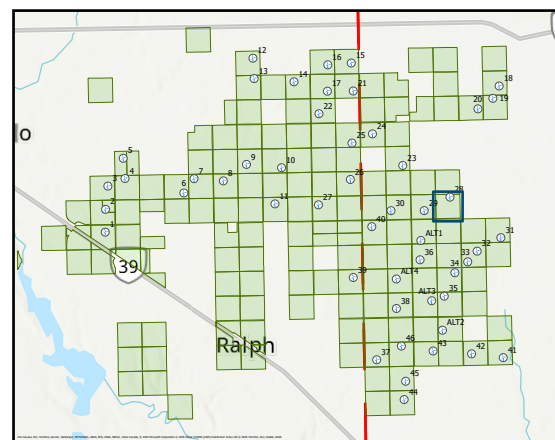

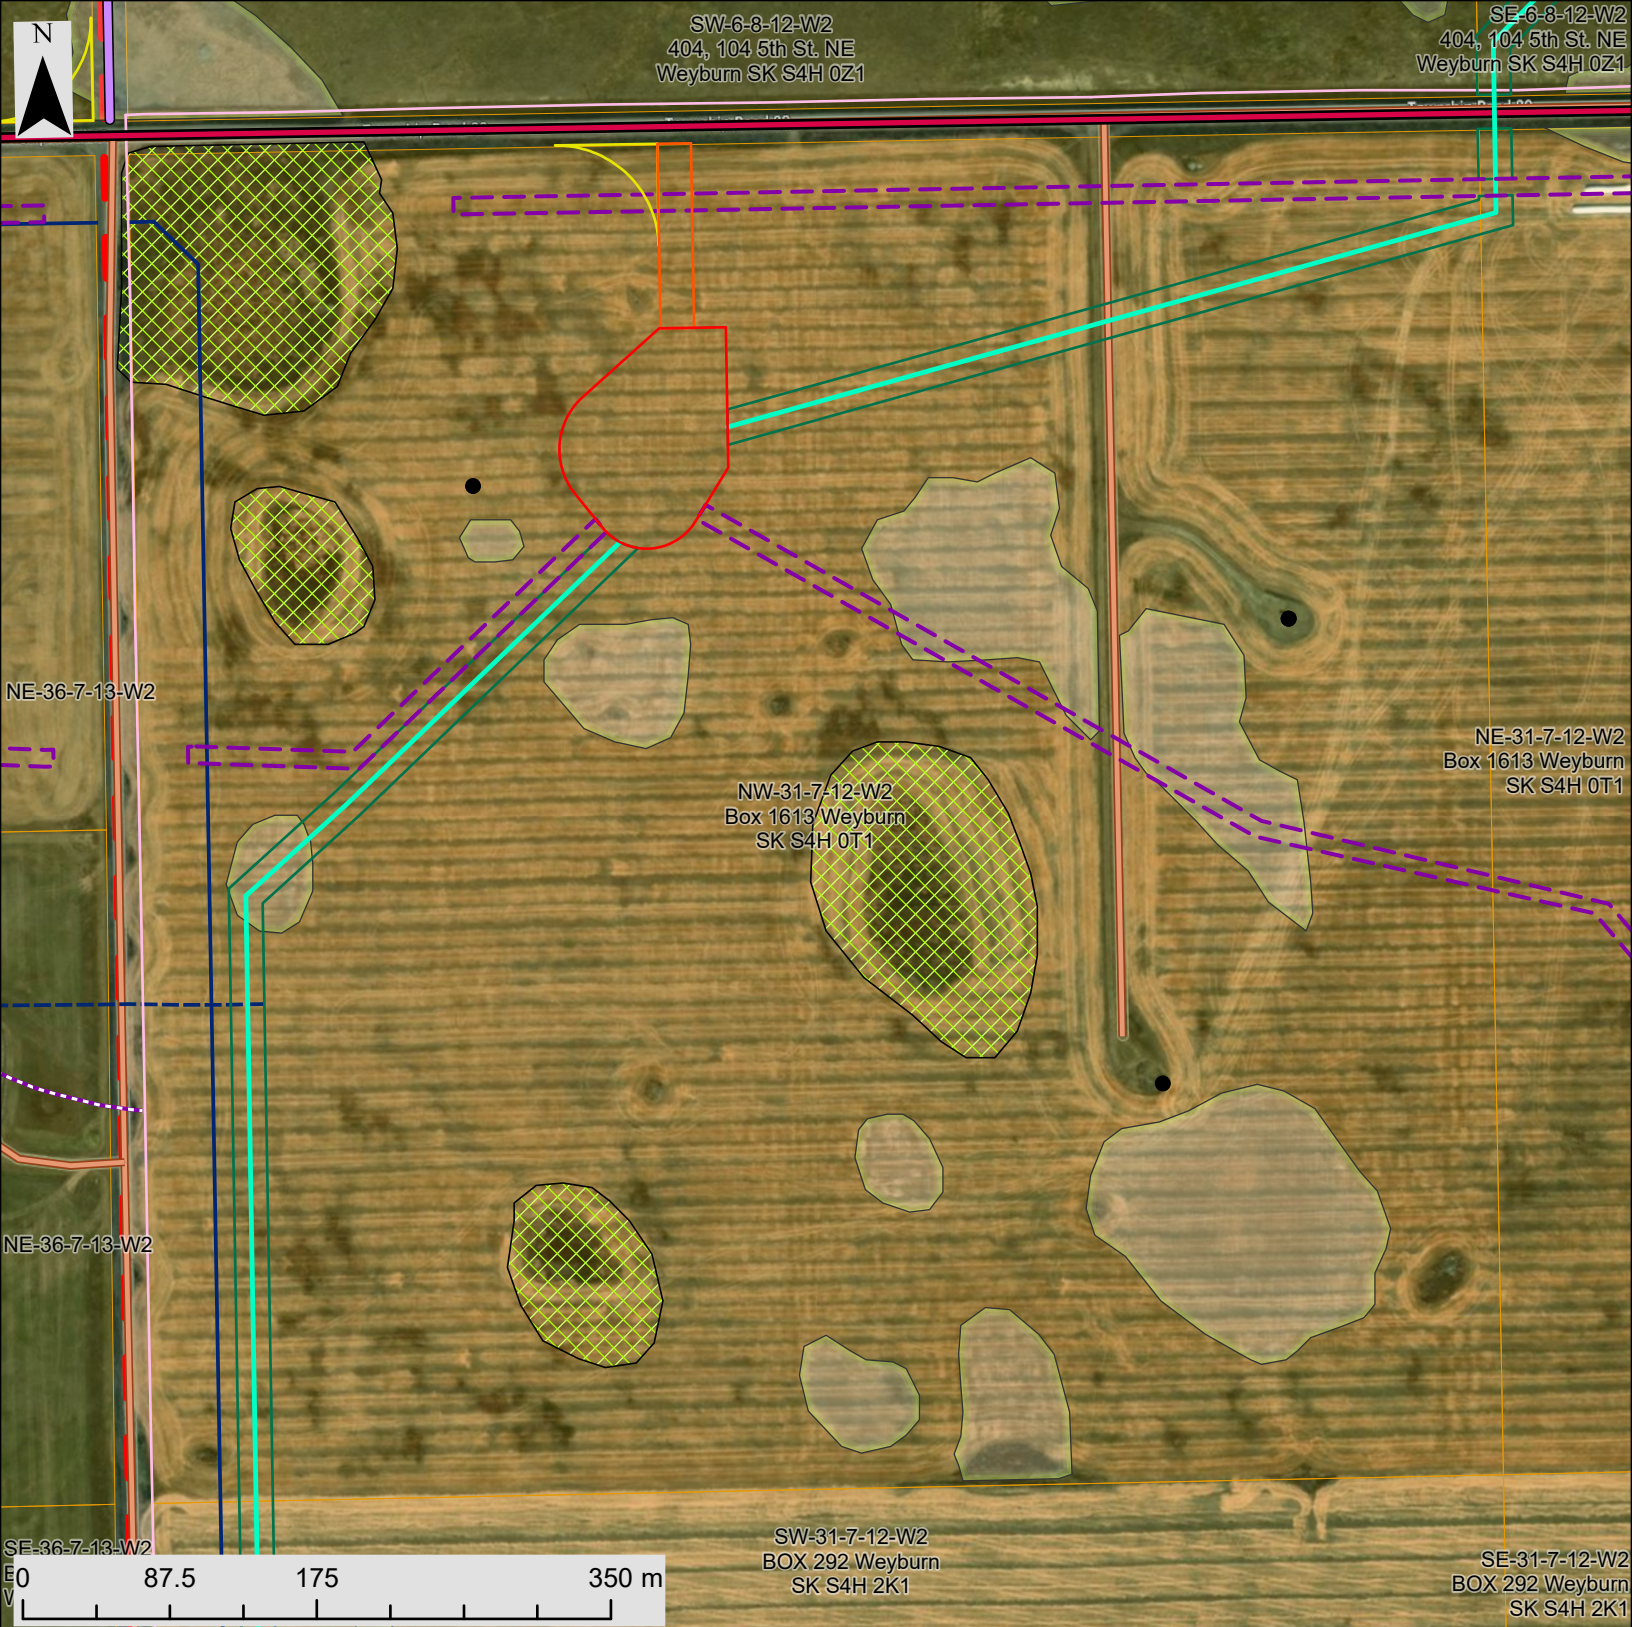


Legend


- | | | |
|-------------------------|---------------------------------|-----------------------------------|
| Gas pipeline | Railroad | Existing road maintenance |
| Crude oil pipeline | Highway | Disturbance Crane Walk |
| Transmission line_230kV | Road | Crane Walks |
| Electric transmission | Project Lands | Disturbance Collector |
| Pipeline | Native grassland | Intersection disturbance |
| Asbuilt pipe | Wetland, seasonal to permanent | Disturbance Access Roads |
| Buried pipe | Wetland, ephemeral to temporary | Radar tower temporary disturbance |
| Buried powerline | Residence | Disturbance Turbine Pad |
| Easement | Existing road upgrade | Laydown yard |
| Oil and gas well | | |
| Water well | | |



Development permit map book
Temporary disturbance
Griffin, SK, CAN

Author: R. Hafezifar
November 2025

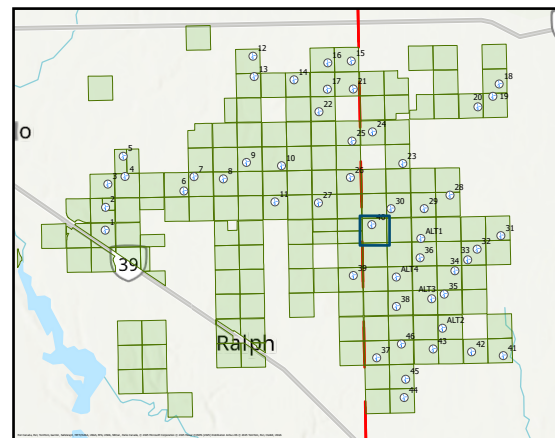

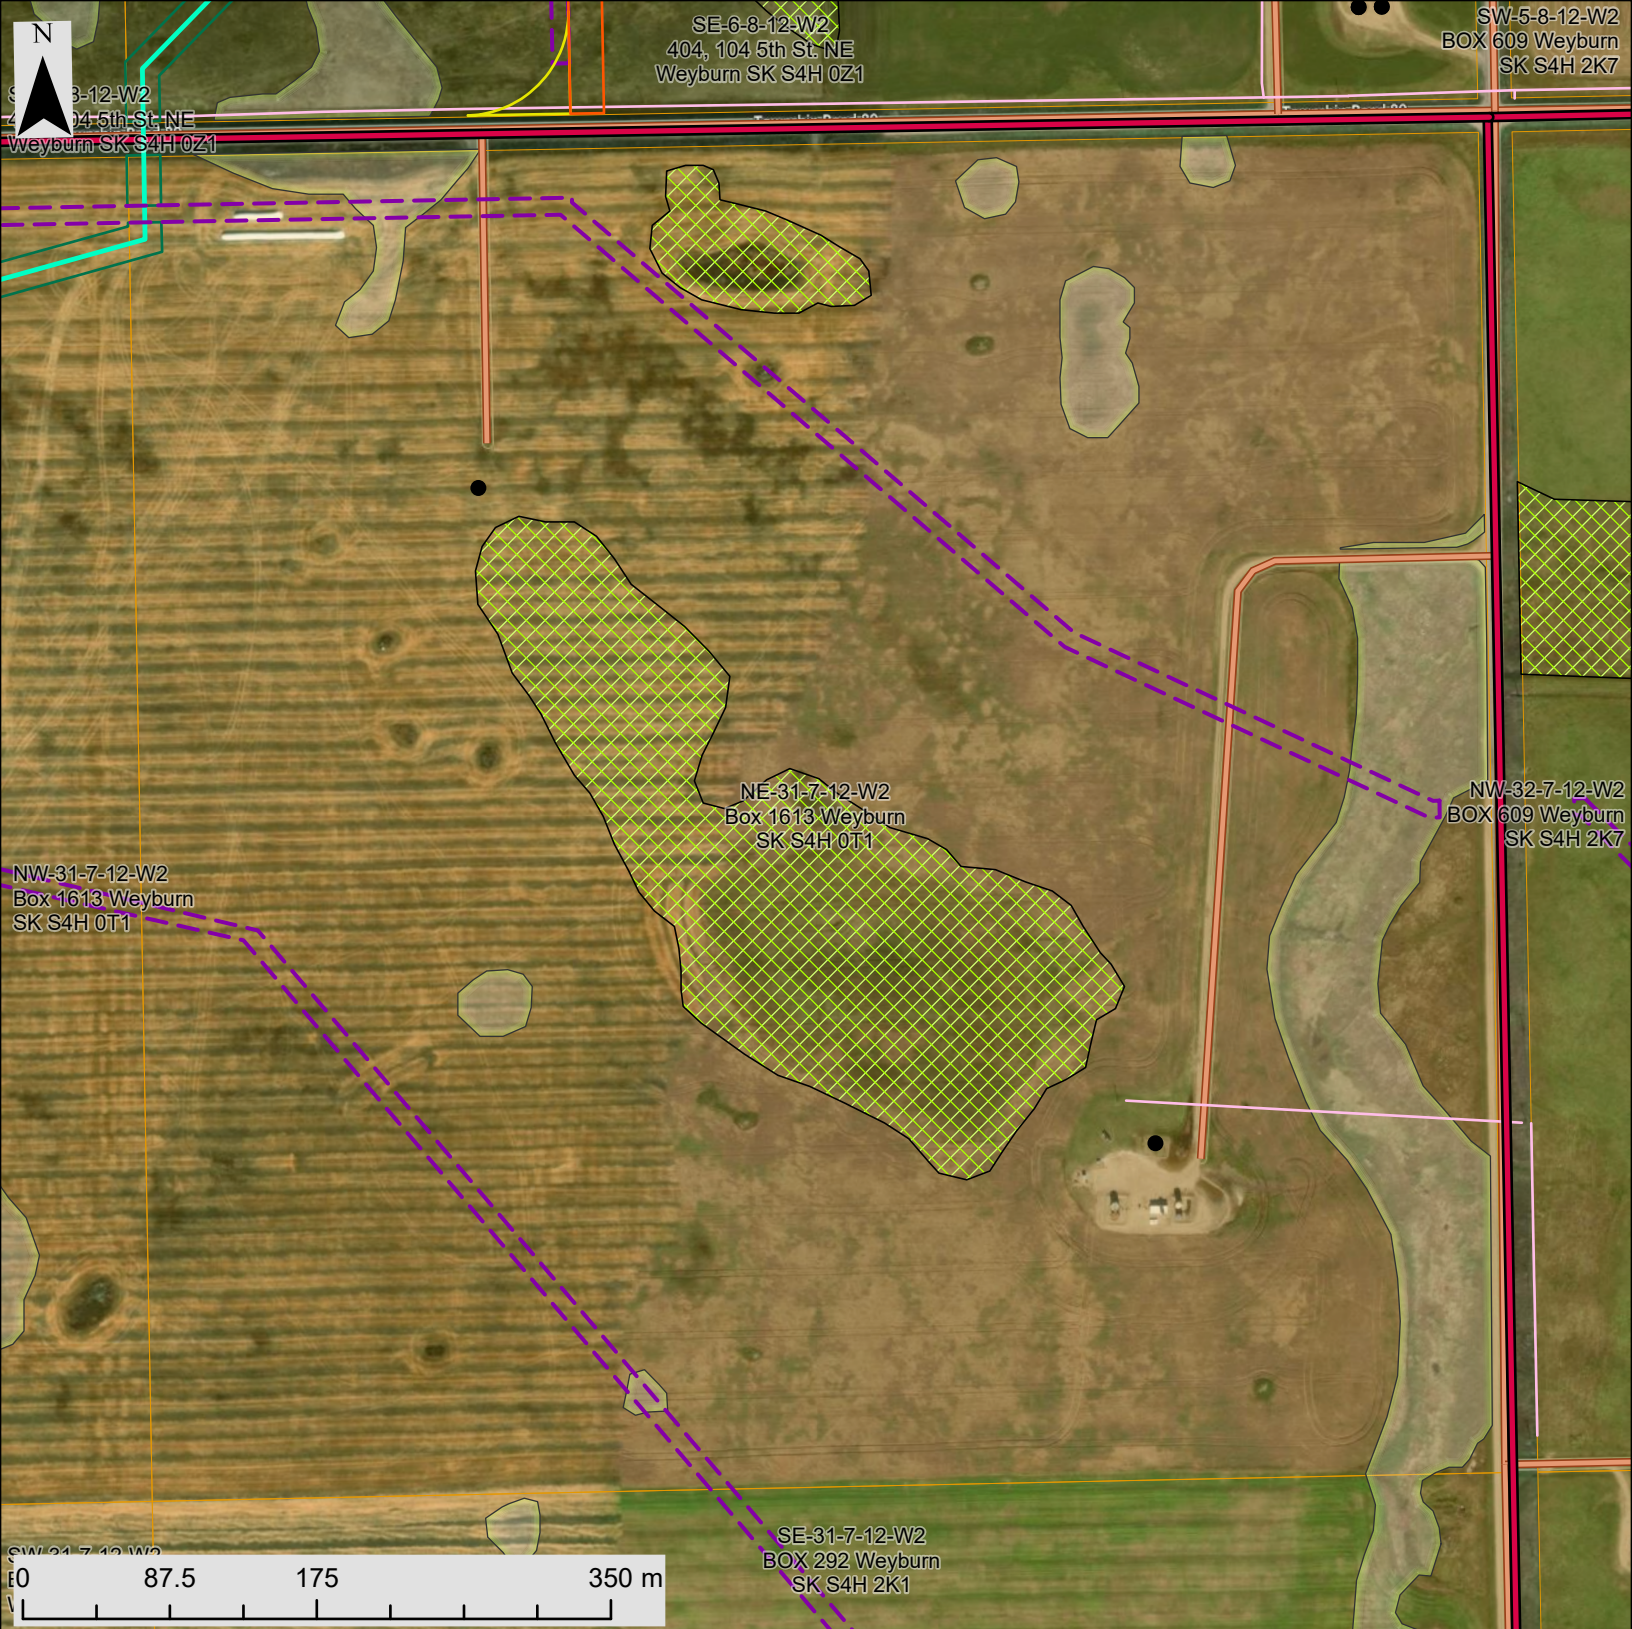

Legend


- | | | |
|-------------------------|---------------------------------|-----------------------------------|
| Gas pipeline | Railroad | Existing road maintenance |
| Crude oil pipeline | Highway | Disturbance Crane Walk |
| Transmission line_230kV | Road | Crane Walks |
| Electric transmission | Project Lands | Disturbance Collector |
| Pipeline | Native grassland | Intersection disturbance |
| Asbuilt pipe | Wetland, seasonal to permanent | Disturbance Access Roads |
| Buried pipe | Wetland, ephemeral to temporary | Radar tower temporary disturbance |
| Buried powerline | Residence | Disturbance Turbine Pad |
| Easement | Existing road upgrade | Laydown yard |
| Oil and gas well | | |
| Water well | | |




SEVEN STARS
ENERGY

Development permit map book
Temporary disturbance
Griffin, SK, CAN

Author: R. Hafezifar
November 2025

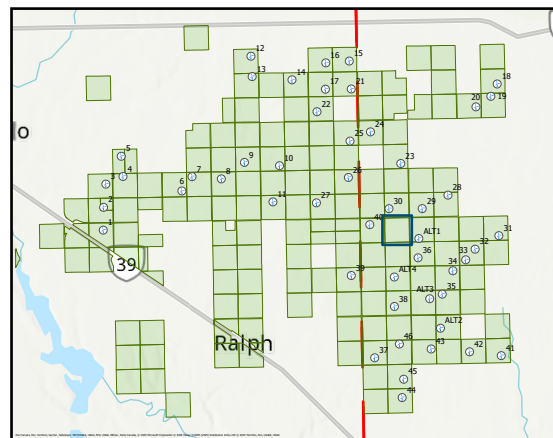

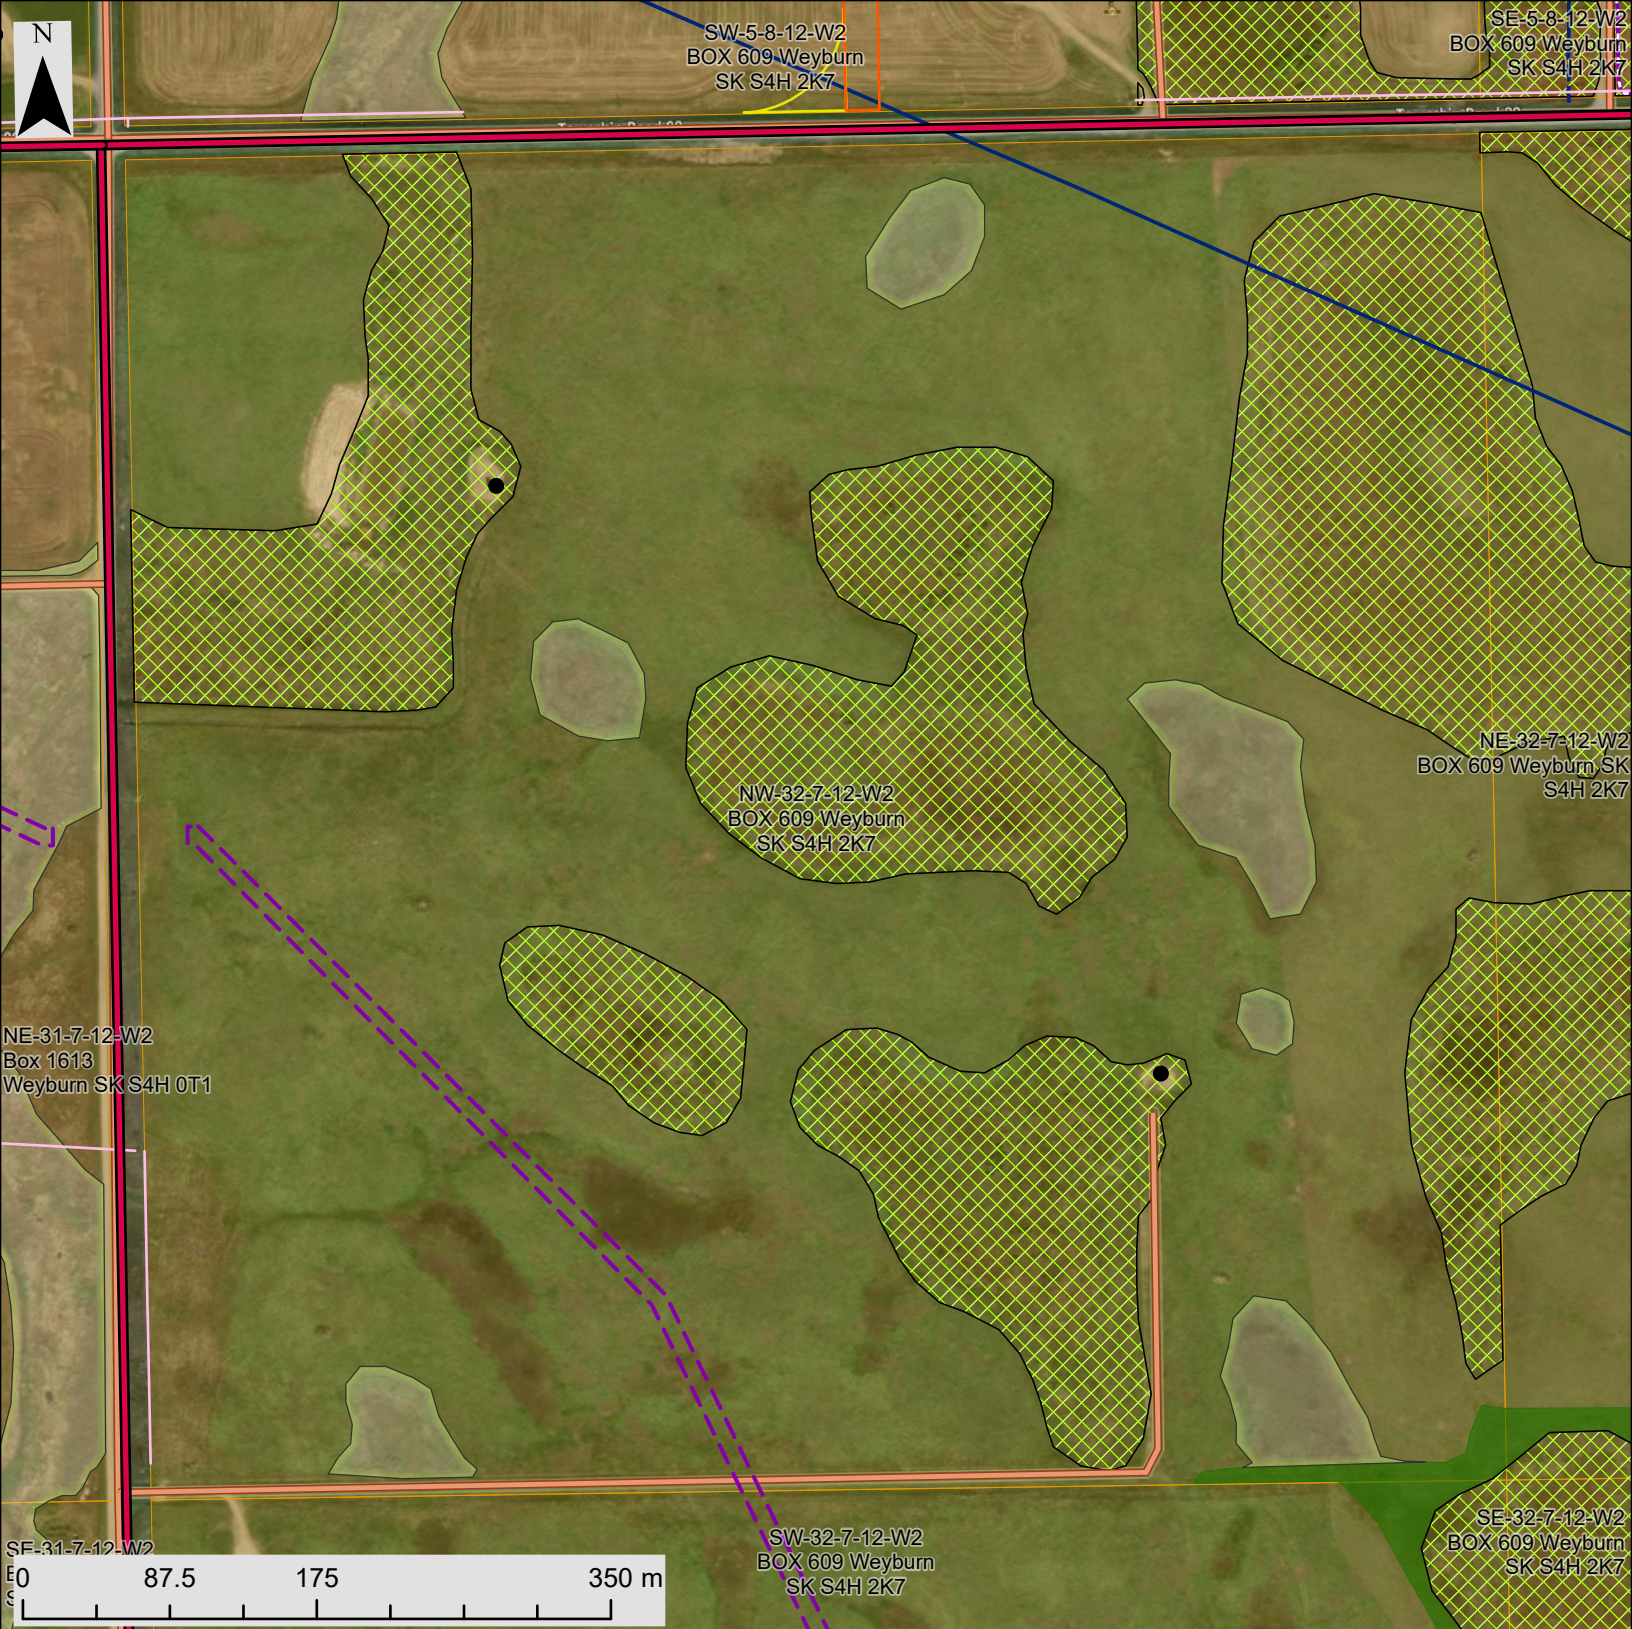

Legend


Gas pipeline	Railroad	Existing road maintenance
Crude oil pipeline	Highway	Disturbance Crane Walk
Transmission line_230kV	Road	Crane Walks
Electric transmission	Project Lands	Disturbance Collector
Pipeline	Native grassland	Intersection disturbance
Asbuilt pipe	Wetland, seasonal to permanent	Disturbance Access Roads
Buried pipe	Wetland, ephemeral to temporary	Radar tower temporary disturbance
Buried powerline	Residence	Disturbance Turbine Pad
Easement	Existing road upgrade	Laydown yard
Oil and gas well		
Water well		



SEVEN STARS
ENERGY

Development permit map book
Temporary disturbance
Griffin, SK, CAN

Author: R. Hafezifar
November 2025

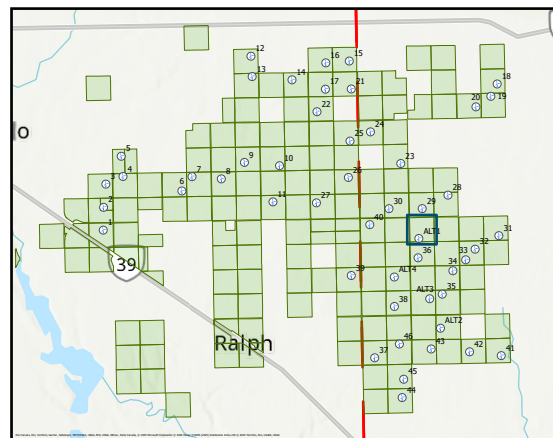



Legend


- | | | |
|-------------------------|---------------------------------|-----------------------------------|
| Gas pipeline | Railroad | Existing road maintenance |
| Crude oil pipeline | Highway | Disturbance Crane Walk |
| Transmission line_230kV | Road | Crane Walks |
| Electric transmission | Project Lands | Disturbance Collector |
| Pipeline | Native grassland | Intersection disturbance |
| Asbuilt pipe | Wetland, seasonal to permanent | Disturbance Access Roads |
| Buried pipe | Wetland, ephemeral to temporary | Radar tower temporary disturbance |
| Buried powerline | Residence | Disturbance Turbine Pad |
| Easement | Existing road upgrade | Laydown yard |
| Oil and gas well | | |
| Water well | | |




SEVEN STARS
ENERGY

Development permit map book
Temporary disturbance
Griffin, SK, CAN

Author: R. Hafezifar
November 2025

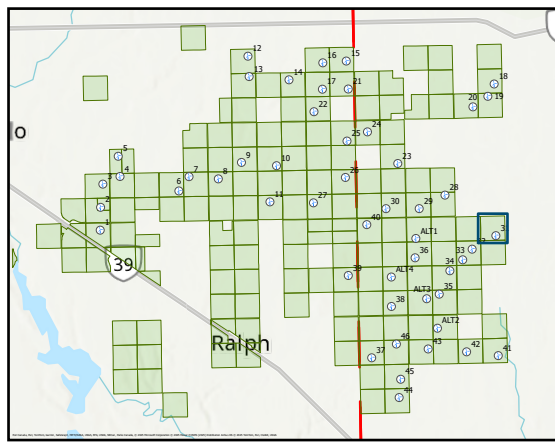

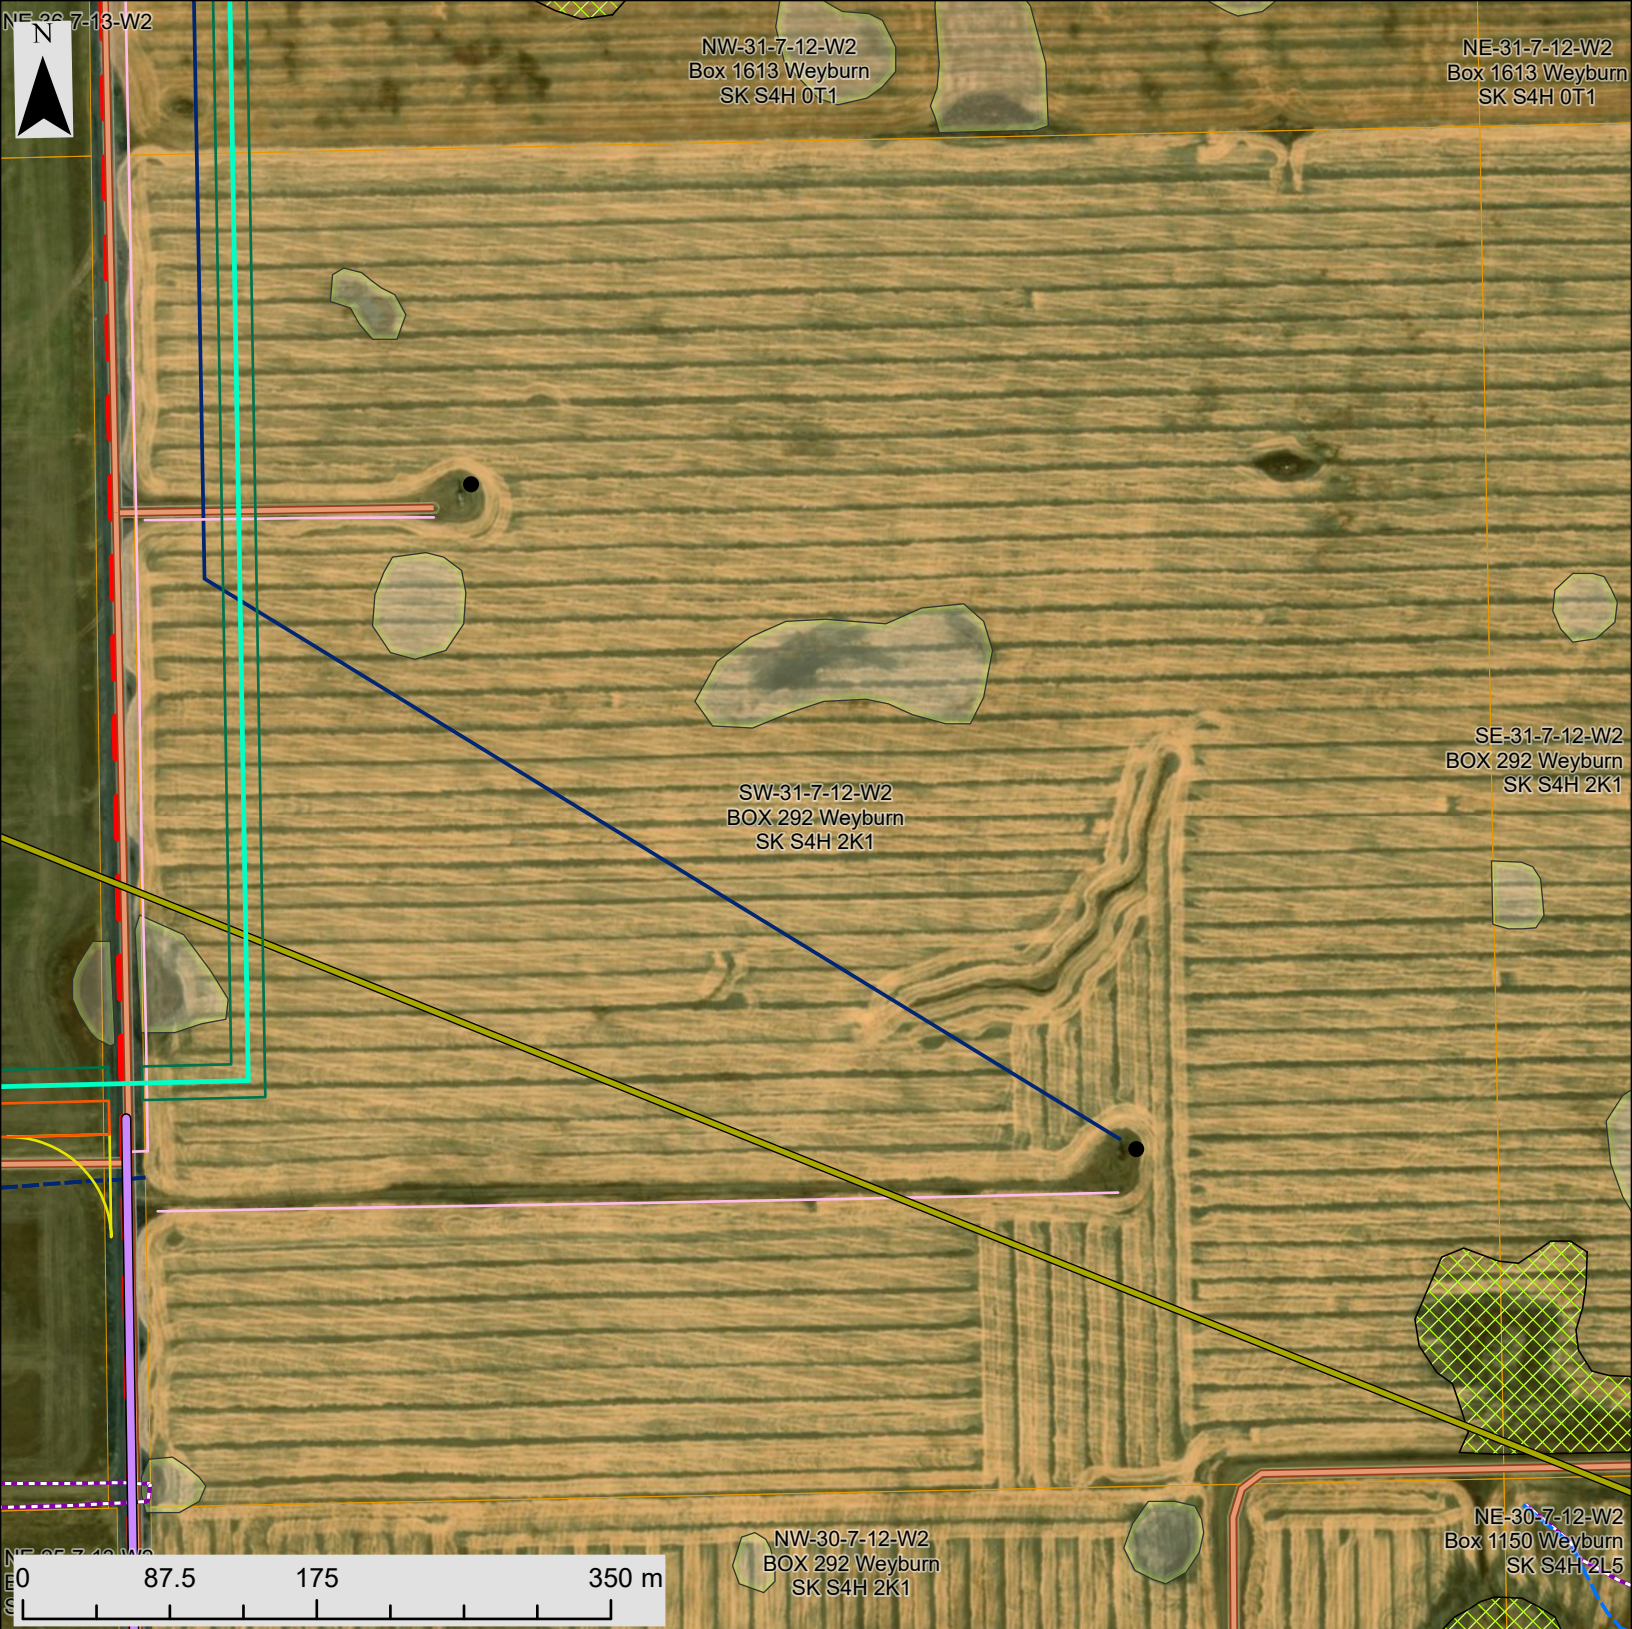

Legend


Gas pipeline	Railroad	Existing road maintenance
Crude oil pipeline	Highway	Disturbance Crane Walk
Transmission line_230kV	Road	Crane Walks
Electric transmission	Project Lands	Disturbance Collector
Pipeline	Native grassland	Intersection disturbance
Asbuilt pipe	Wetland, seasonal to permanent	Disturbance Access Roads
Buried pipe	Wetland, ephemeral to temporary	Radar tower temporary disturbance
Buried powerline	Residence	Disturbance Turbine Pad
Easement	Existing road upgrade	Laydown yard
Oil and gas well		
Water well		



SEVEN STARS
ENERGY

Development permit map book
Temporary disturbance
Griffin, SK, CAN

Author: R. Hafezifar
November 2025

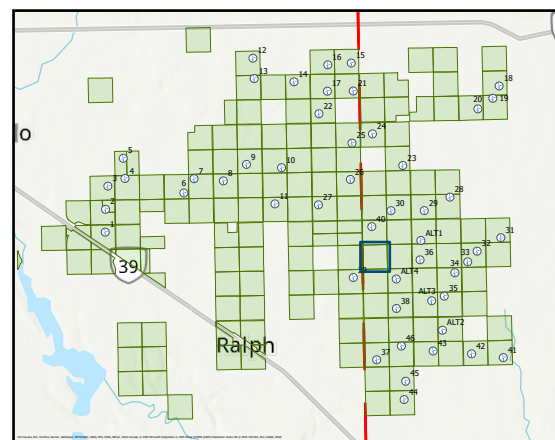



Legend


- | | | |
|-------------------------|---------------------------------|-----------------------------------|
| Gas pipeline | Railroad | Existing road maintenance |
| Crude oil pipeline | Highway | Disturbance Crane Walk |
| Transmission line_230kV | Road | Crane Walks |
| Electric transmission | Project Lands | Disturbance Collector |
| Pipeline | Native grassland | Intersection disturbance |
| Asbuilt pipe | Wetland, seasonal to permanent | Disturbance Access Roads |
| Buried pipe | Wetland, ephemeral to temporary | Radar tower temporary disturbance |
| Buried powerline | Residence | Disturbance Turbine Pad |
| Easement | Existing road upgrade | Laydown yard |
| Oil and gas well | | |
| Water well | | |




SEVEN STARS
ENERGY

Development permit map book
Temporary disturbance
Griffin, SK, CAN

Author: R. Hafezifar
November 2025

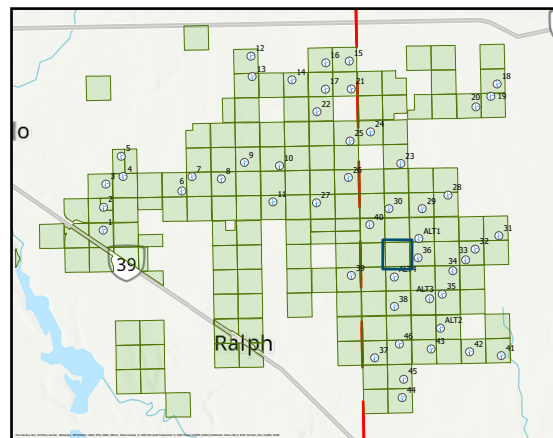

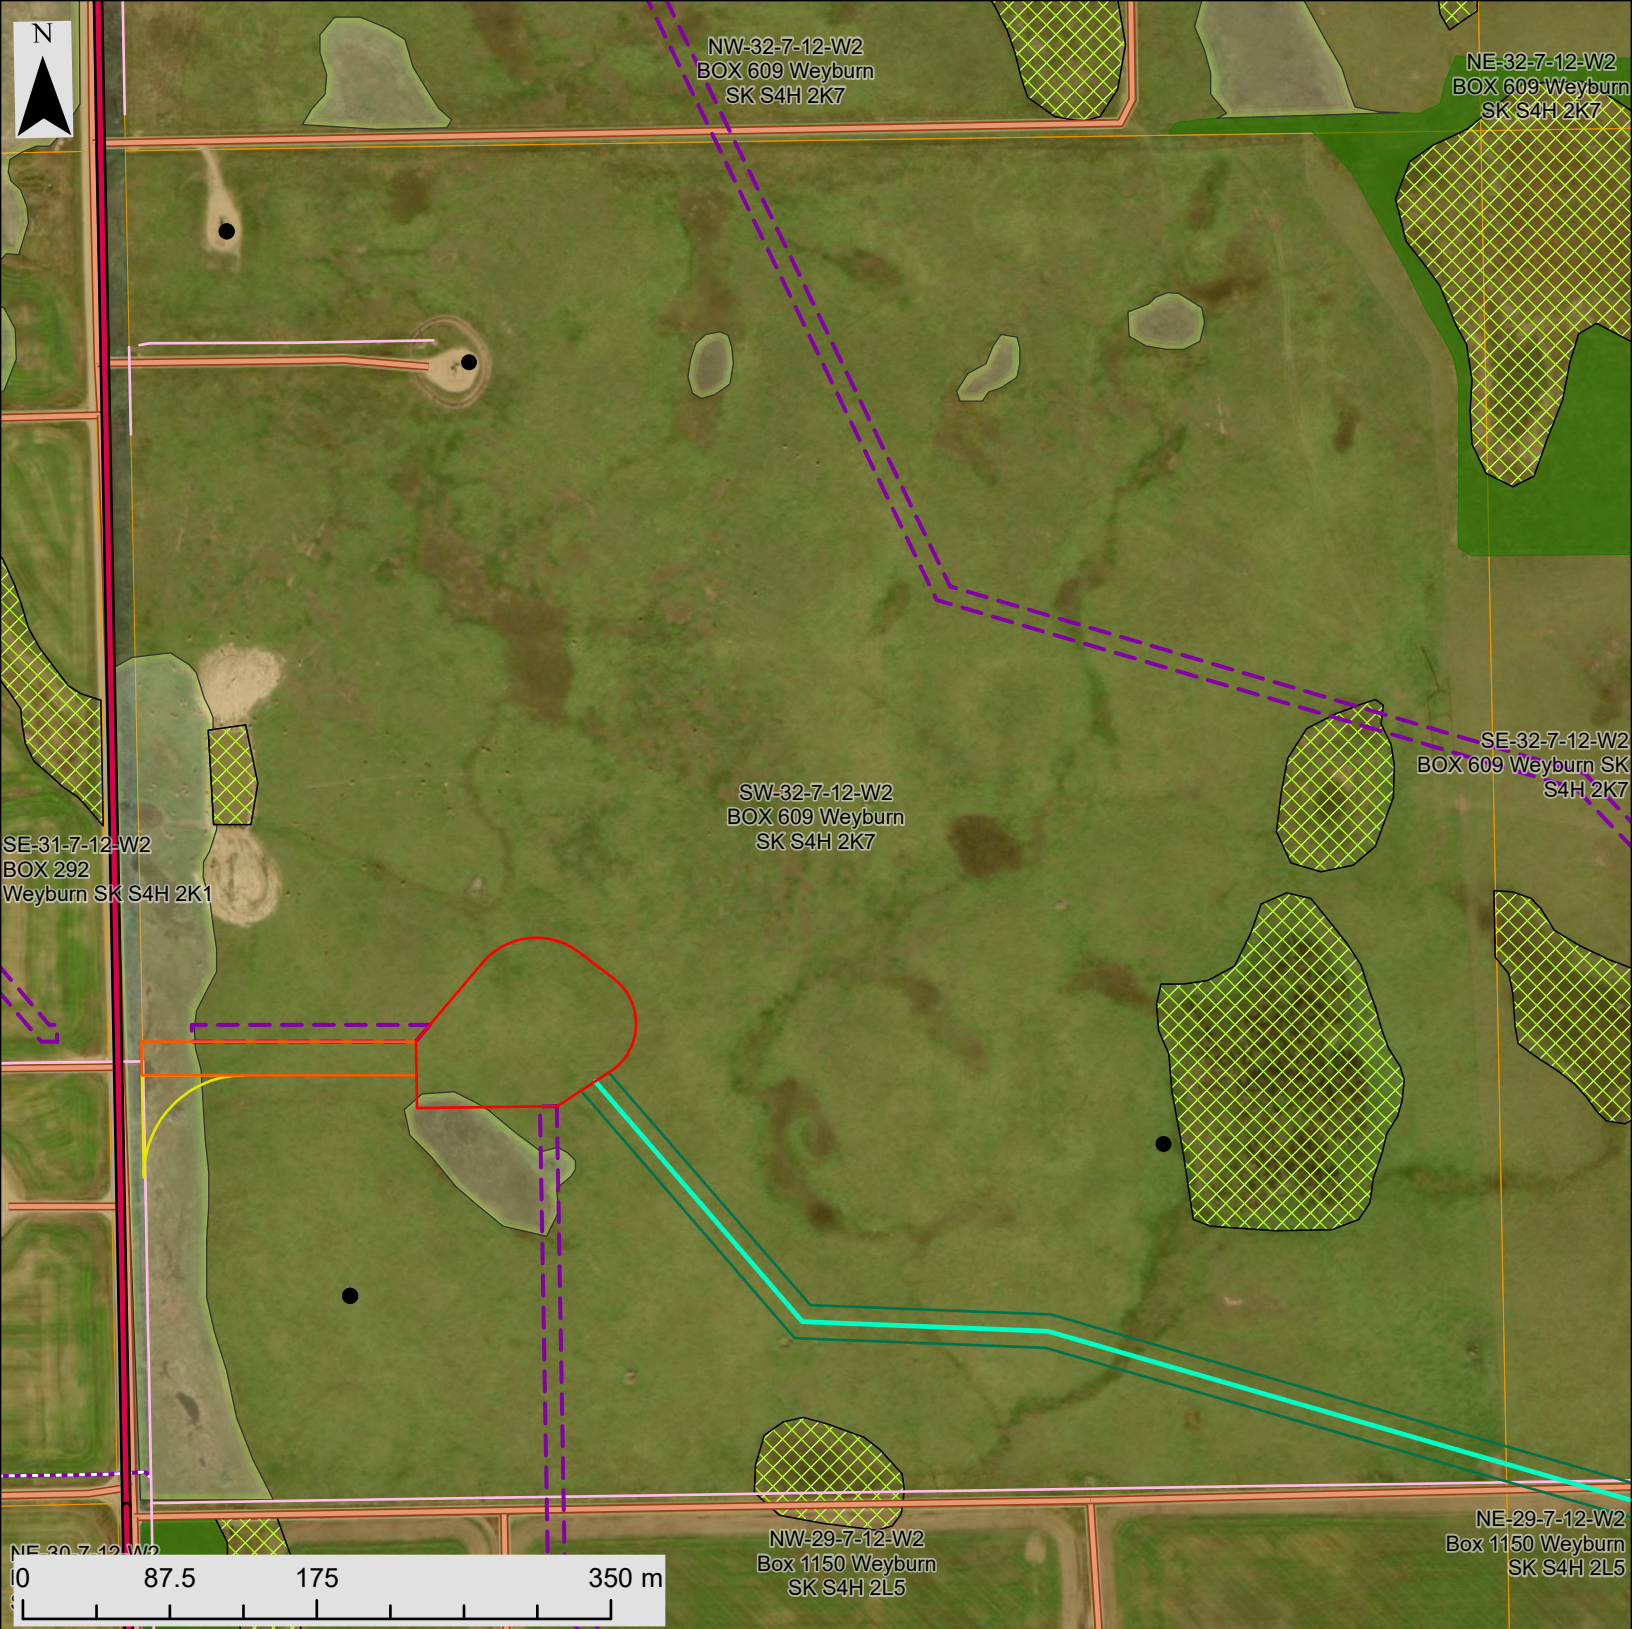


Legend

Gas pipeline	Railroad	Existing road maintenance
Crude oil pipeline	Highway	Disturbance Crane Walk
Transmission line_230kV	Road	Crane Walks
Electric transmission	Project Lands	Disturbance Collector
Pipeline	Native grassland	Intersection disturbance
Asbuilt pipe	Wetland, seasonal to permanent	Disturbance Access Roads
Buried pipe	Wetland, ephemeral to temporary	Radar tower temporary disturbance
Buried powerline	Residence	Disturbance Turbine Pad
Easement	Existing road upgrade	Laydown yard
Oil and gas well		
Water well		



Development permit map book
Temporary disturbance
Griffin, SK, CAN

Author: R. Hafezifar
November 2025

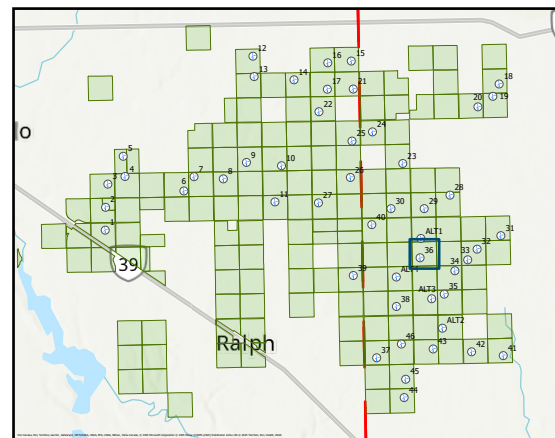



Legend


Gas pipeline	Railroad	Existing road maintenance
Crude oil pipeline	Highway	Disturbance Crane Walk
Transmission line_230kV	Road	Crane Walks
Electric transmission	Project Lands	Disturbance Collector
Pipeline	Native grassland	Intersection disturbance
Asbuilt pipe	Wetland, seasonal to permanent	Disturbance Access Roads
Buried pipe	Wetland, ephemeral to temporary	Radar tower temporary disturbance
Buried powerline	Residence	Disturbance Turbine Pad
Easement	Existing road upgrade	Laydown yard
Oil and gas well		
Water well		



SEVEN STARS
ENERGY

Development permit map book
Temporary disturbance
Griffin, SK, CAN

Author: R. Hafezifar
November 2025

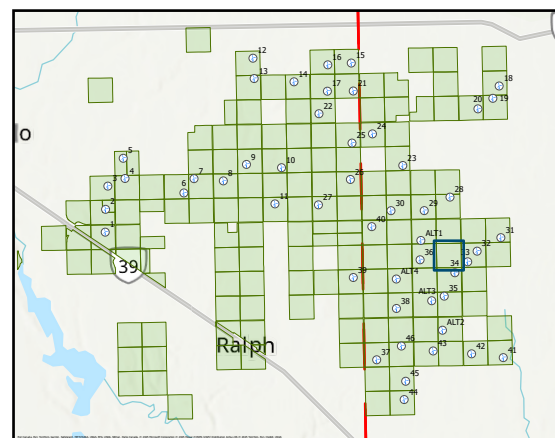



Legend


Gas pipeline	Railroad	Existing road maintenance
Crude oil pipeline	Highway	Disturbance Crane Walk
Transmission line_230kV	Road	Crane Walks
Electric transmission	Project Lands	Disturbance Collector
Pipeline	Native grassland	Intersection disturbance
Asbuilt pipe	Wetland, seasonal to permanent	Disturbance Access Roads
Buried pipe	Wetland, ephemeral to temporary	Radar tower temporary disturbance
Buried powerline	Residence	Disturbance Turbine Pad
Easement	Existing road upgrade	Laydown yard
Oil and gas well		
Water well		



SEVEN STARS
ENERGY

Development permit map book
Temporary disturbance
Griffin, SK, CAN

Author: R. Hafezifar
November 2025

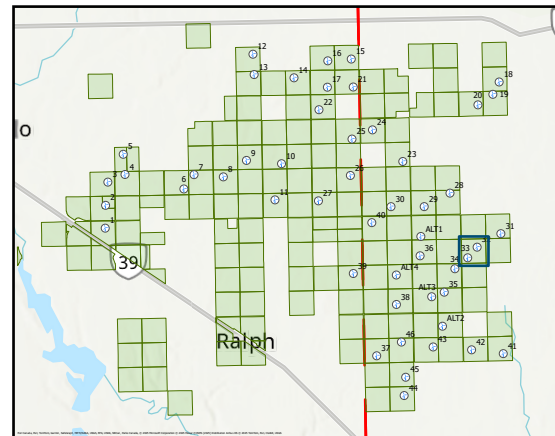



Legend


Gas pipeline	Railroad	Existing road maintenance
Crude oil pipeline	Highway	Disturbance Crane Walk
Transmission line_230kV	Road	Crane Walks
Electric transmission	Project Lands	Disturbance Collector
Pipeline	Native grassland	Intersection disturbance
Asbuilt pipe	Wetland, seasonal to permanent	Disturbance Access Roads
Buried pipe	Wetland, ephemeral to temporary	Radar tower temporary disturbance
Buried powerline	Residence	Disturbance Turbine Pad
Easement	Existing road upgrade	Laydown yard
Oil and gas well		
Water well		




SEVEN STARS
ENERGY

Development permit map book
Temporary disturbance
Griffin, SK, CAN

Author: R. Hafezifar
November 2025

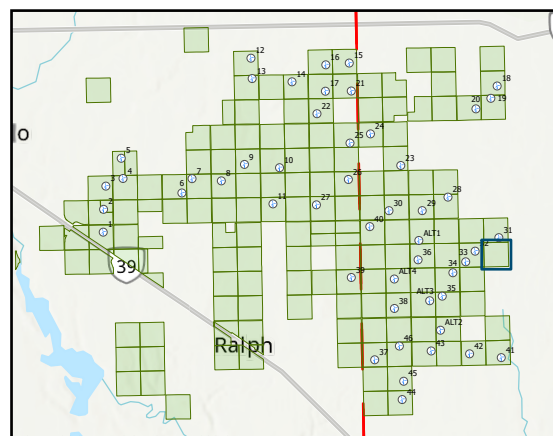

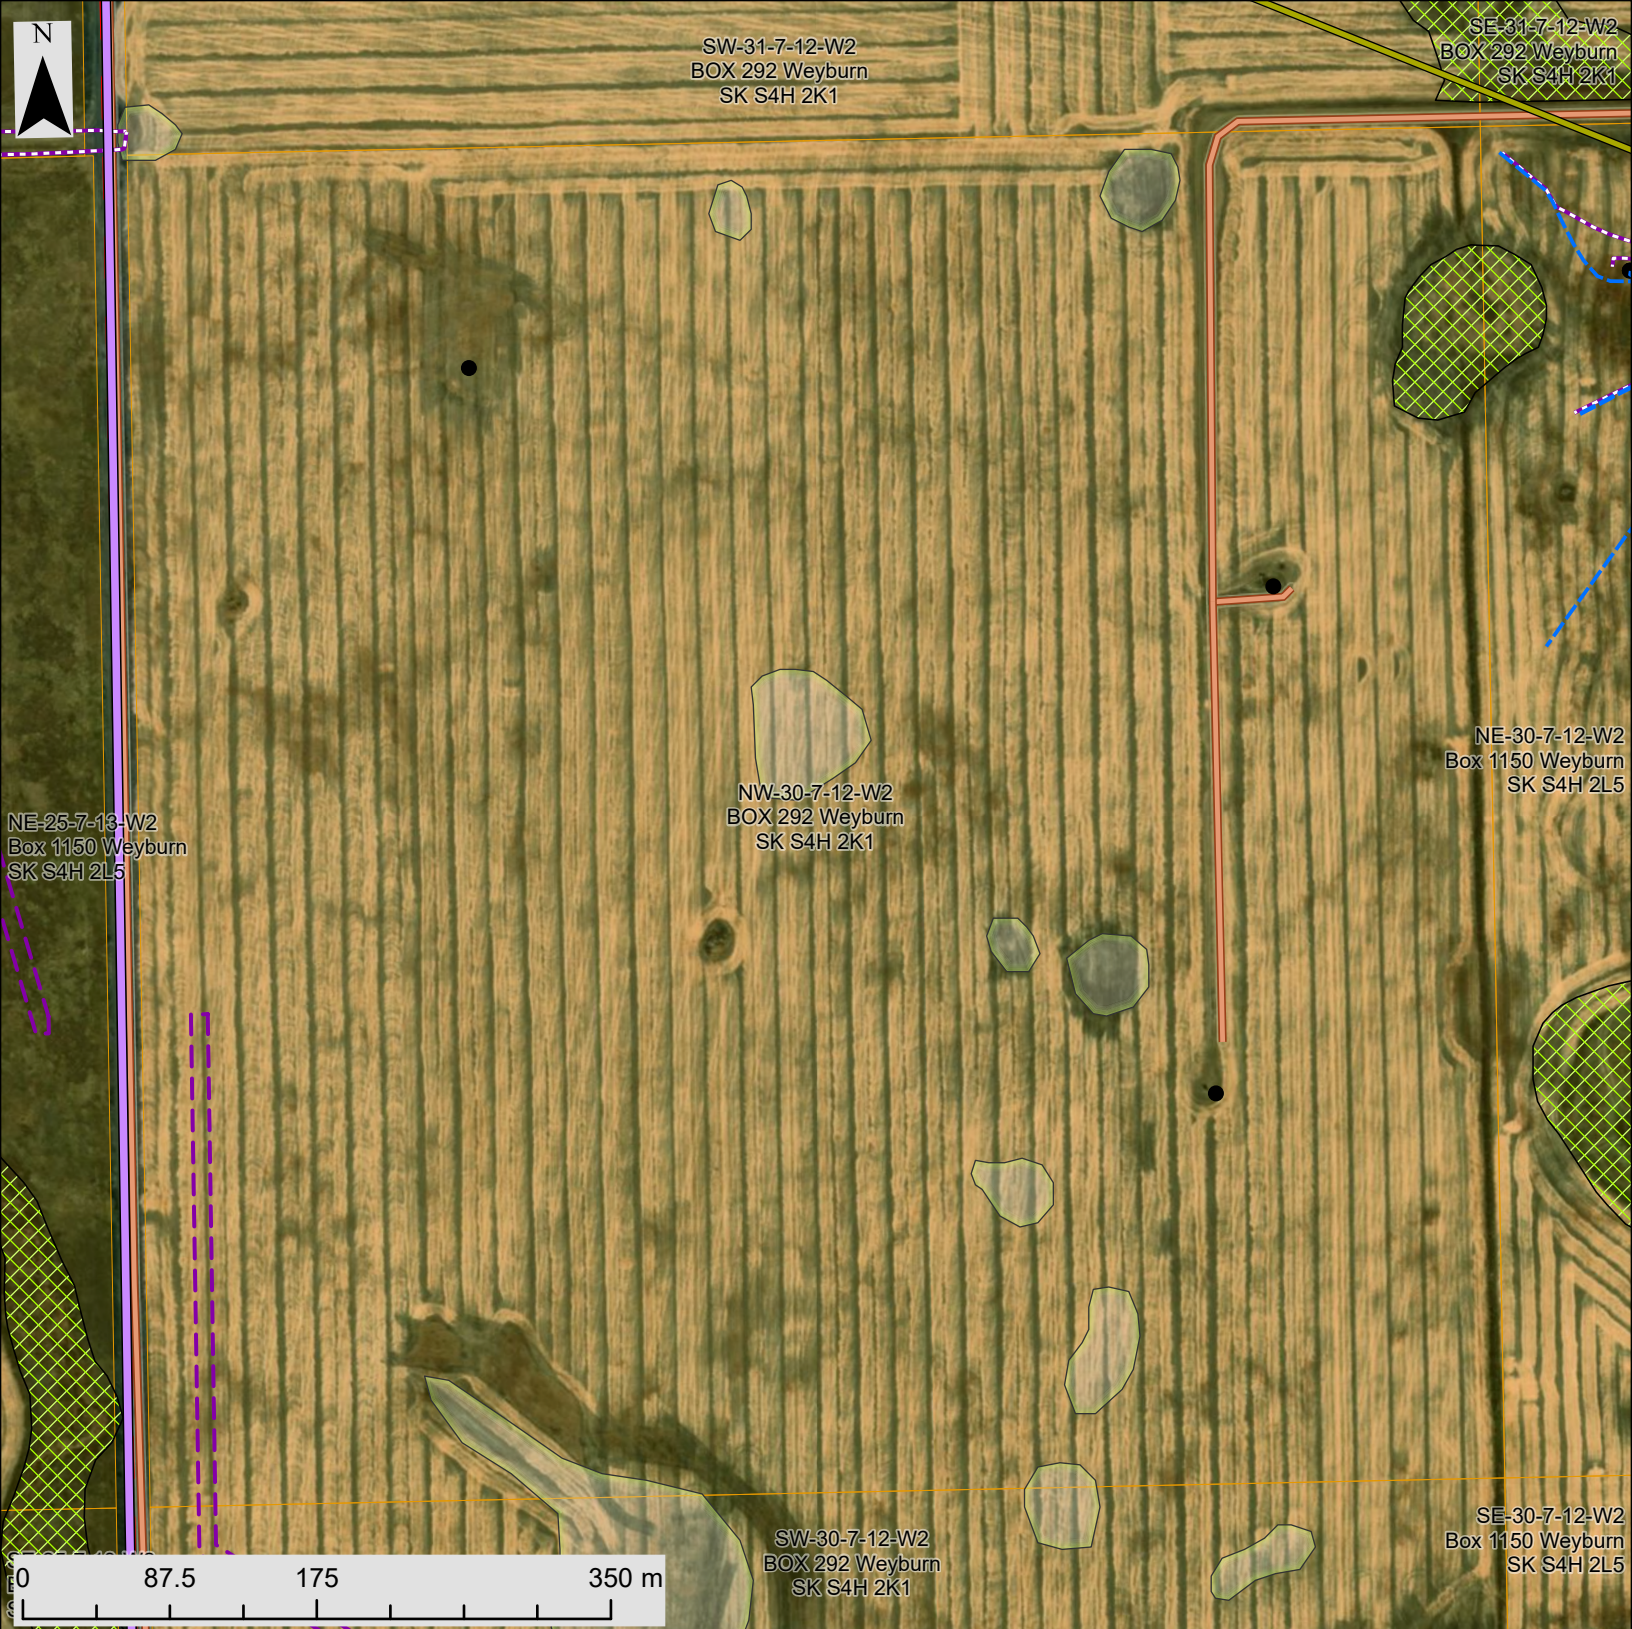


Legend

Gas pipeline	Railroad	Existing road maintenance
Crude oil pipeline	Highway	Disturbance Crane Walk
Transmission line_230kV	Road	Crane Walks
Electric transmission	Project Lands	Disturbance Collector
Pipeline	Native grassland	Intersection disturbance
Asbuilt pipe	Wetland, seasonal to permanent	Disturbance Access Roads
Buried pipe	Wetland, ephemeral to temporary	Radar tower temporary disturbance
Buried powerline	Residence	Disturbance Turbine Pad
Easement	Existing road upgrade	Laydown yard
Oil and gas well		
Water well		



Development permit map book
Temporary disturbance
Griffin, SK, CAN

Author: R. Hafezifar
November 2025

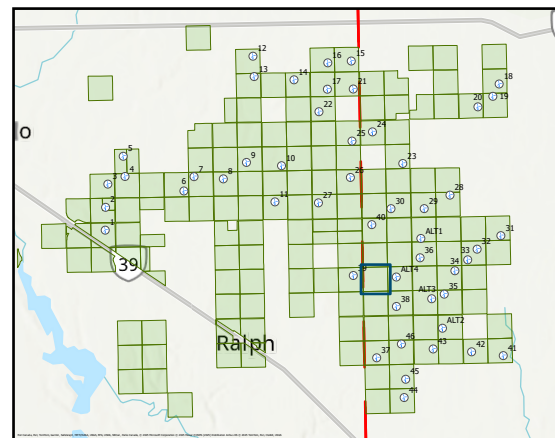



Legend


Gas pipeline	Railroad	Existing road maintenance
Crude oil pipeline	Highway	Disturbance Crane Walk
Transmission line_230kV	Road	Crane Walks
Electric transmission	Project Lands	Disturbance Collector
Pipeline	Native grassland	Intersection disturbance
Asbuilt pipe	Wetland, seasonal to permanent	Disturbance Access Roads
Buried pipe	Wetland, ephemeral to temporary	Radar tower temporary disturbance
Buried powerline	Residence	Disturbance Turbine Pad
Easement	Existing road upgrade	Laydown yard
Oil and gas well		
Water well		



SEVEN STARS
ENERGY

Development permit map book
Temporary disturbance
Griffin, SK, CAN

Author: R. Hafezifar
November 2025

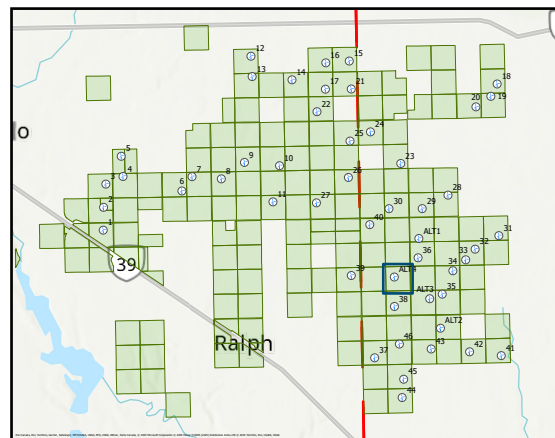



Legend


Gas pipeline	Railroad	Existing road maintenance
Crude oil pipeline	Highway	Disturbance Crane Walk
Transmission line_230kV	Road	Crane Walks
Electric transmission	Project Lands	Disturbance Collector
Pipeline	Native grassland	Intersection disturbance
Asbuilt pipe	Wetland, seasonal to permanent	Disturbance Access Roads
Buried pipe	Wetland, ephemeral to temporary	Radar tower temporary disturbance
Buried powerline	Residence	Disturbance Turbine Pad
Easement	Existing road upgrade	Laydown yard
Oil and gas well		
Water well		




SEVEN STARS
ENERGY

Development permit map book
Temporary disturbance
Griffin, SK, CAN

Author: R. Hafezifar
November 2025

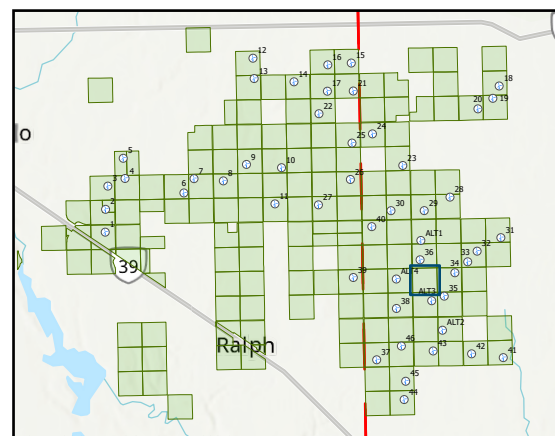

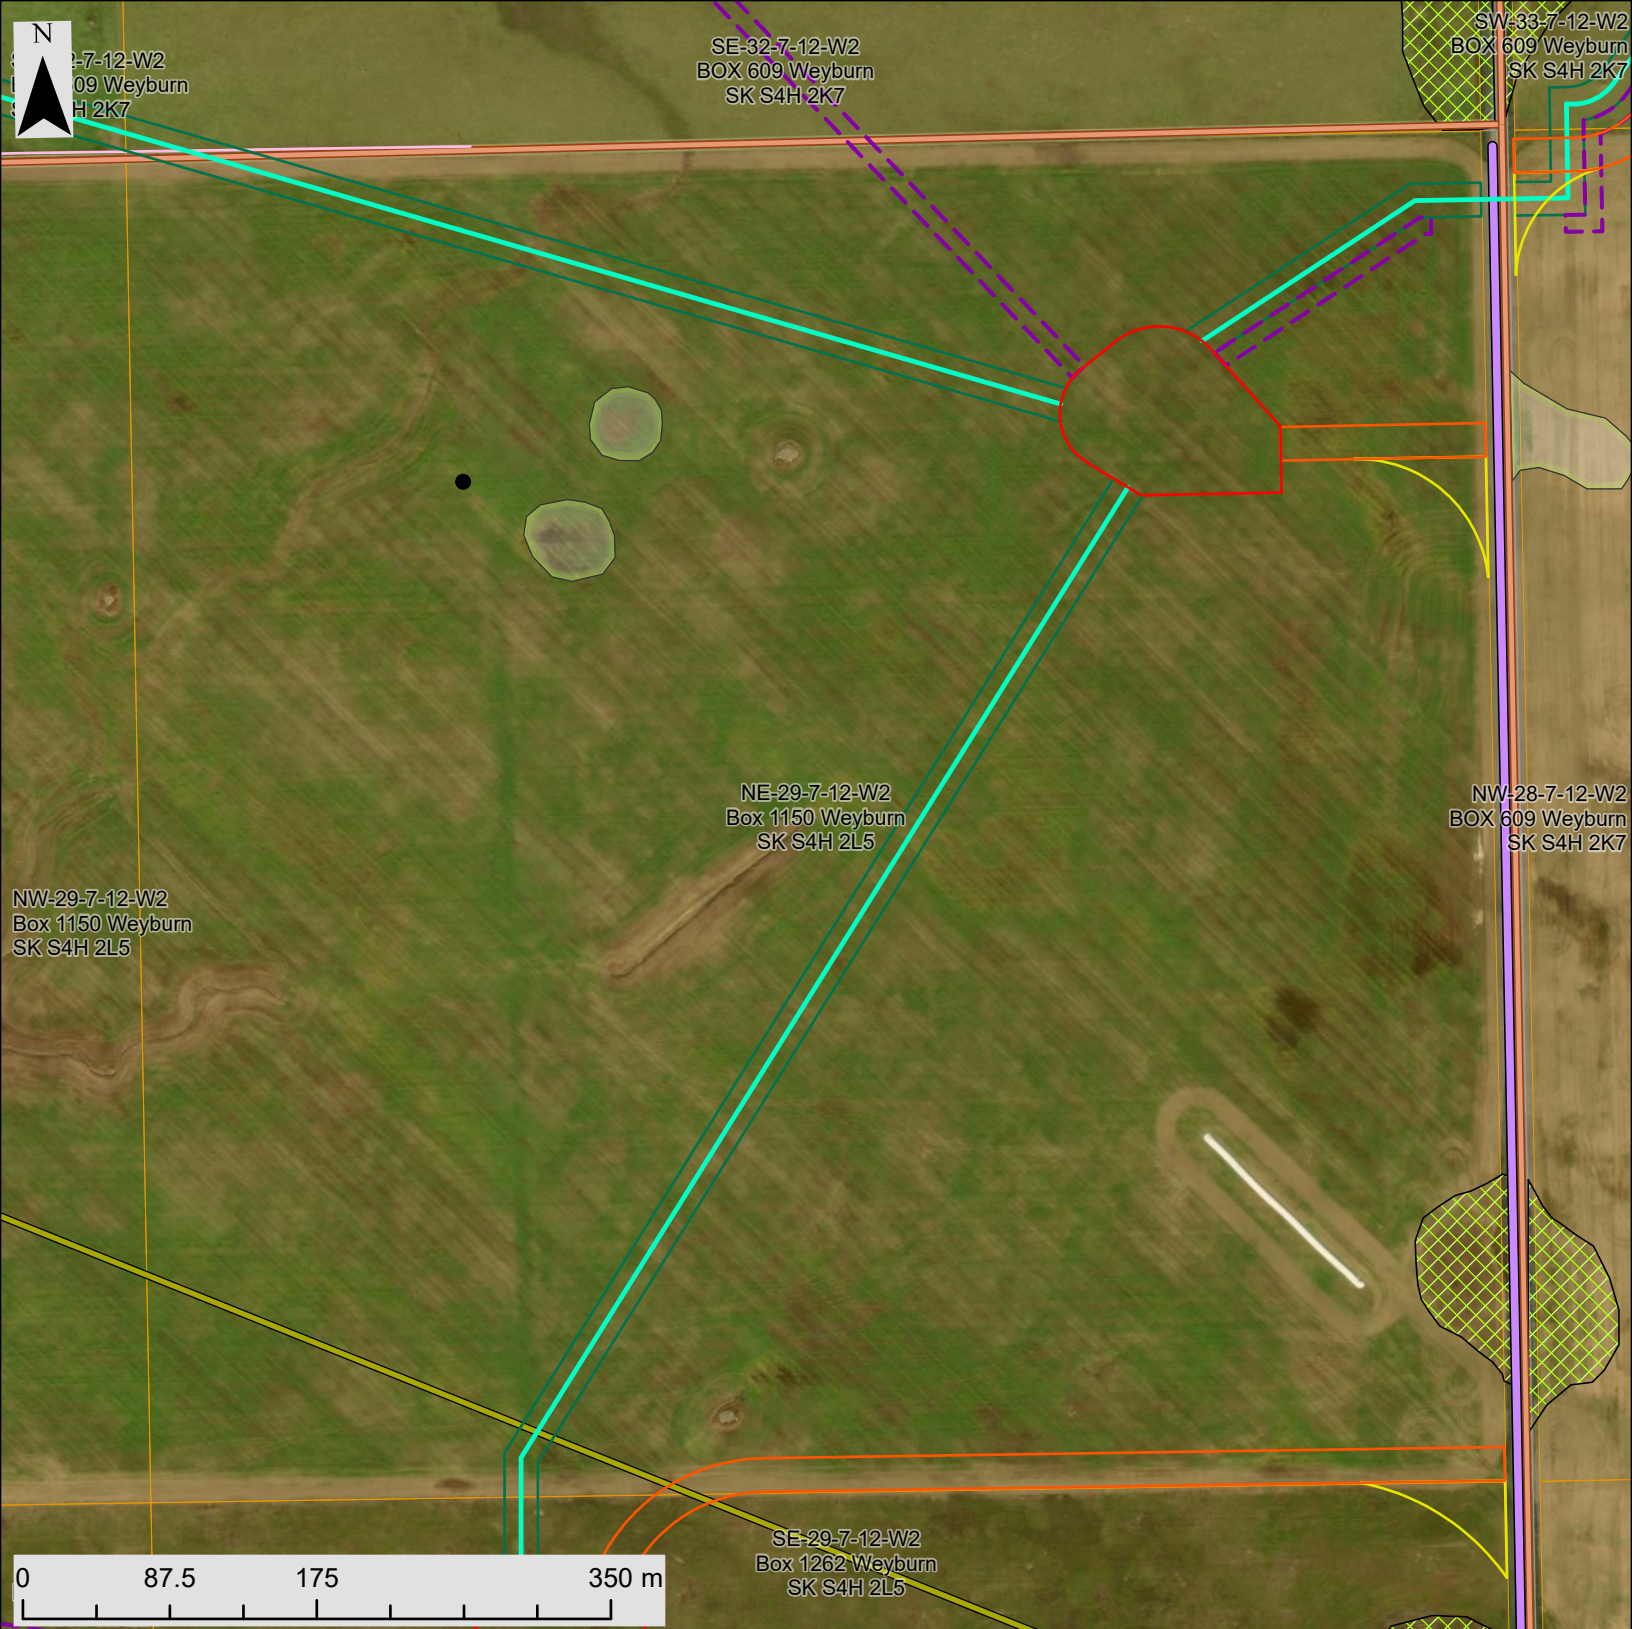

Legend


Gas pipeline	Railroad	Existing road maintenance
Crude oil pipeline	Highway	Disturbance Crane Walk
Transmission line_230kV	Road	Crane Walks
Electric transmission	Project Lands	Disturbance Collector
Pipeline	Native grassland	Intersection disturbance
Asbuilt pipe	Wetland, seasonal to permanent	Disturbance Access Roads
Buried pipe	Wetland, ephemeral to temporary	Radar tower temporary disturbance
Buried powerline	Residence	Disturbance Turbine Pad
Easement	Existing road upgrade	Laydown yard
Oil and gas well		
Water well		



SEVEN STARS
ENERGY

Development permit map book
Temporary disturbance
Griffin, SK, CAN

Author: R. Hafezifar
November 2025

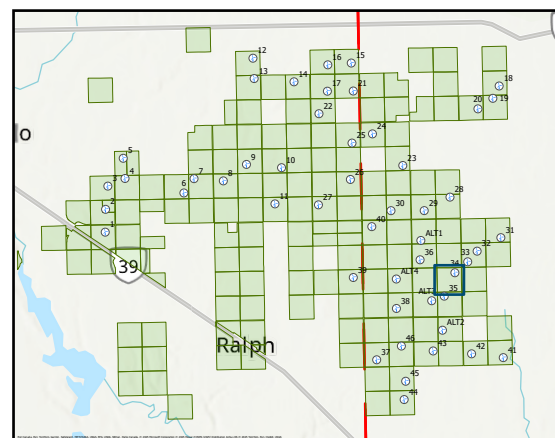



Legend


Gas pipeline	Railroad	Existing road maintenance
Crude oil pipeline	Highway	Disturbance Crane Walk
Transmission line_230kV	Road	Crane Walks
Electric transmission	Project Lands	Disturbance Collector
Pipeline	Native grassland	Intersection disturbance
Asbuilt pipe	Wetland, seasonal to permanent	Disturbance Access Roads
Buried pipe	Wetland, ephemeral to temporary	Radar tower temporary disturbance
Buried powerline	Residence	Disturbance Turbine Pad
Easement	Existing road upgrade	Laydown yard
Oil and gas well		
Water well		




SEVEN STARS
ENERGY

Development permit map book
Temporary disturbance
Griffin, SK, CAN

Author: R. Hafezifar
November 2025

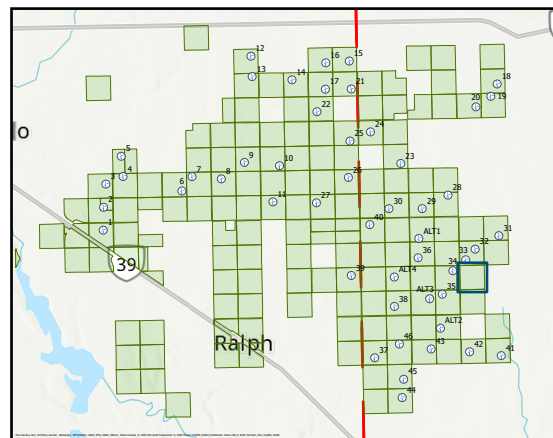

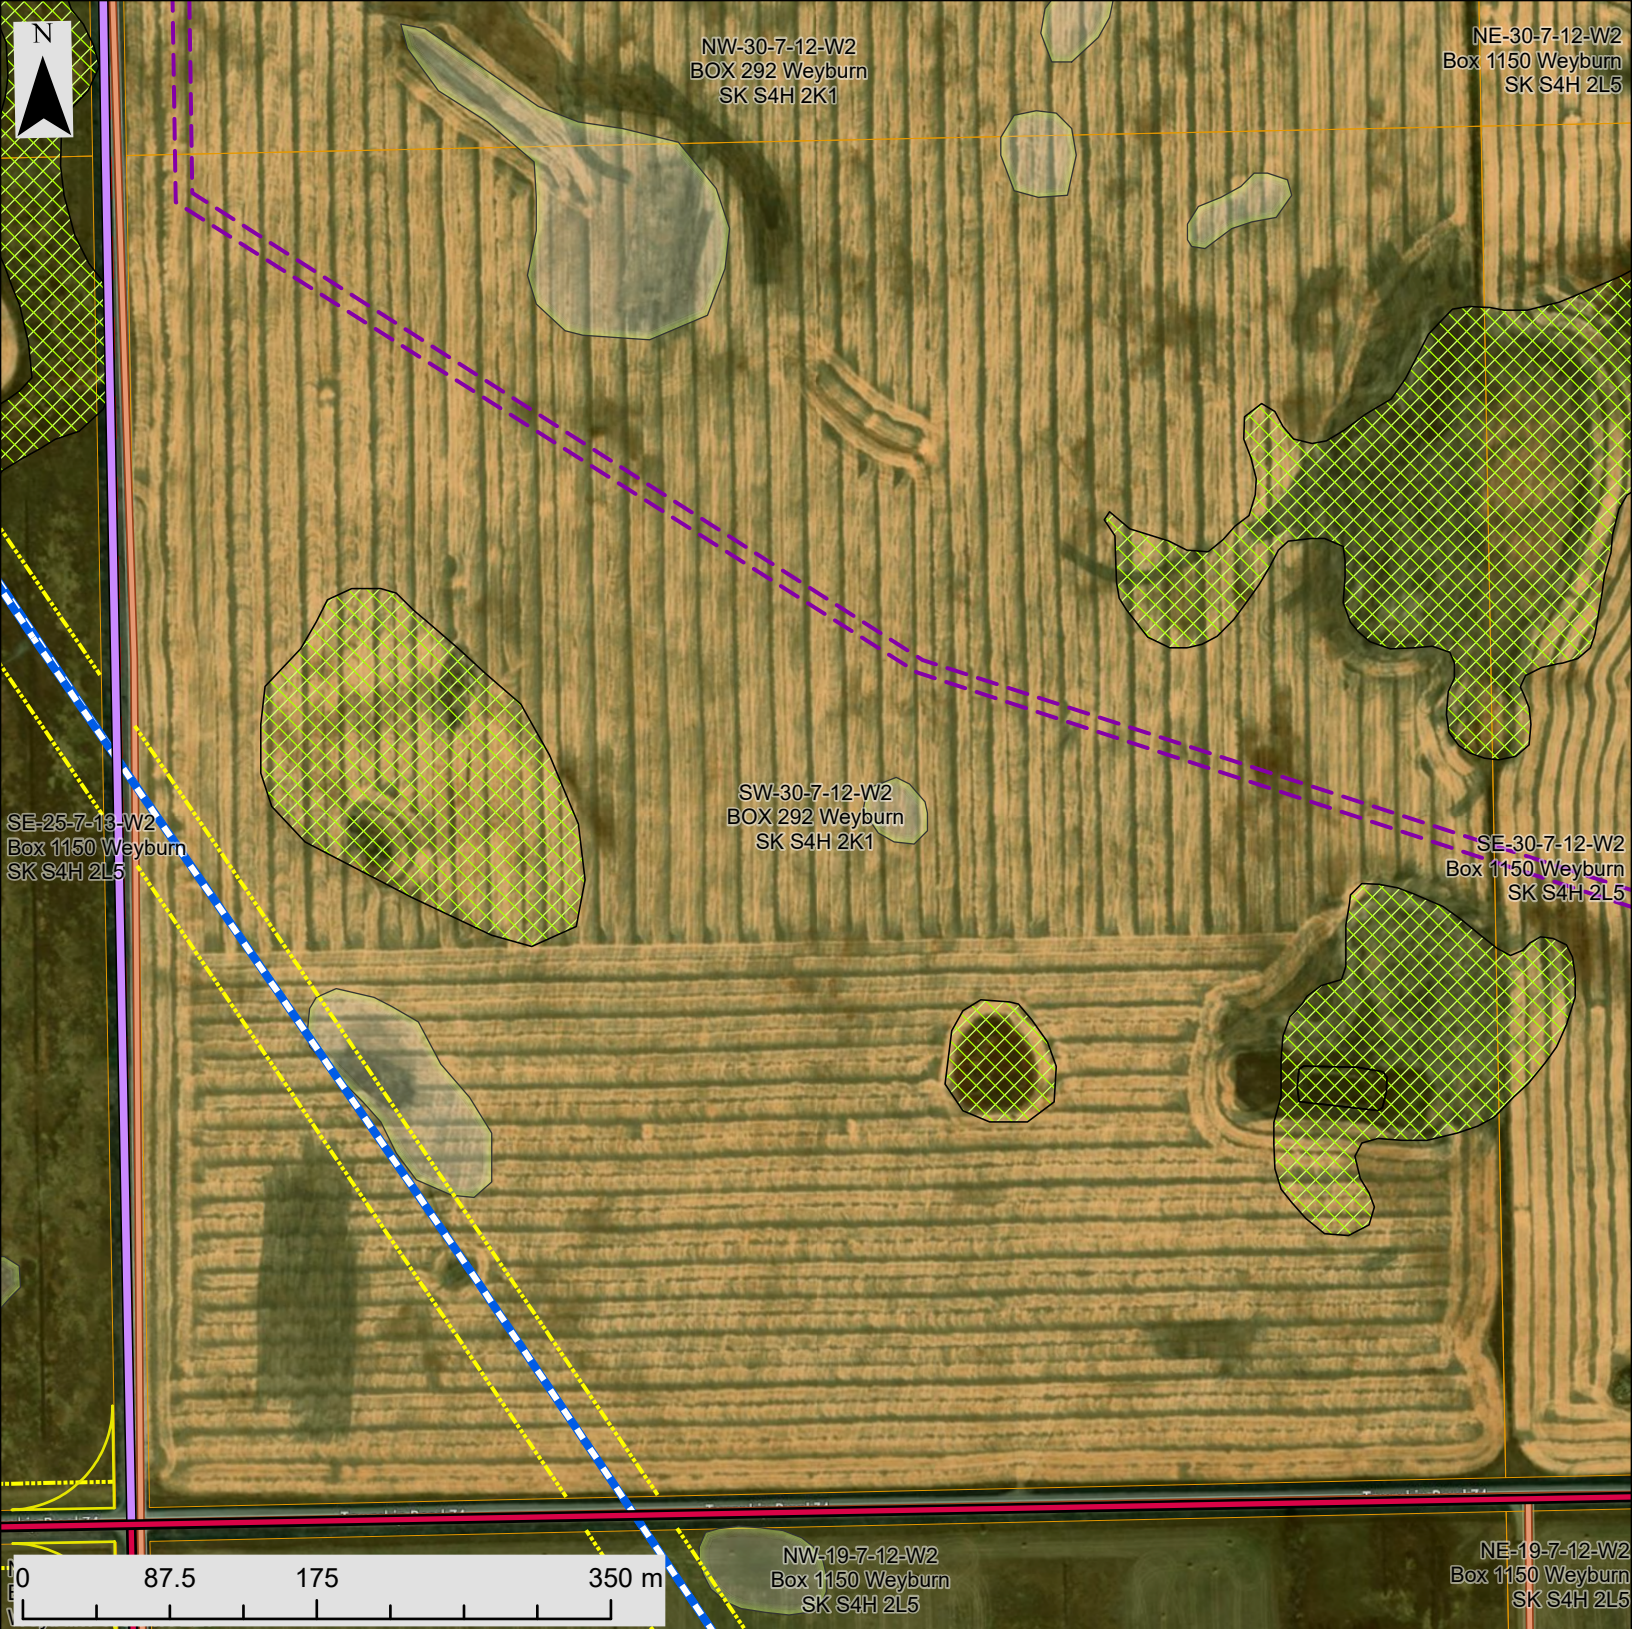

Legend


- | | | |
|-------------------------|---------------------------------|-----------------------------------|
| Gas pipeline | Railroad | Existing road maintenance |
| Crude oil pipeline | Highway | Disturbance Crane Walk |
| Transmission line_230kV | Road | Crane Walks |
| Electric transmission | Project Lands | Disturbance Collector |
| Pipeline | Native grassland | Intersection disturbance |
| Asbuilt pipe | Wetland, seasonal to permanent | Disturbance Access Roads |
| Buried pipe | Wetland, ephemeral to temporary | Radar tower temporary disturbance |
| Buried powerline | Residence | Disturbance Turbine Pad |
| Easement | Existing road upgrade | Laydown yard |
| Oil and gas well | | |
| Water well | | |



SEVEN STARS
ENERGY

Development permit map book
Temporary disturbance
Griffin, SK, CAN

Author: R. Hafezifar
November 2025

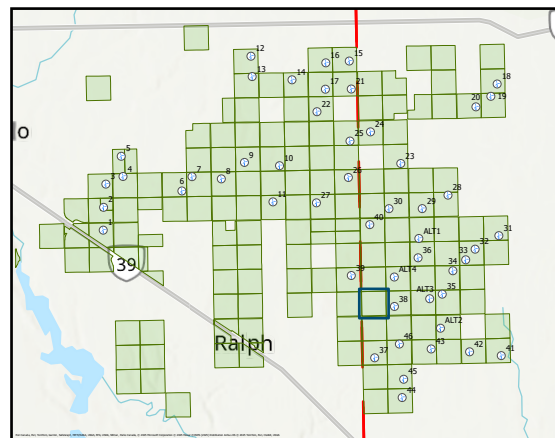




Legend

Gas pipeline	Railroad	Existing road maintenance
Crude oil pipeline	Highway	Disturbance Crane Walk
Transmission line_230kV	Road	Crane Walks
Electric transmission	Project Lands	Disturbance Collector
Pipeline	Native grassland	Intersection disturbance
Asbuilt pipe	Wetland, seasonal to permanent	Disturbance Access Roads
Buried pipe	Wetland, ephemeral to temporary	Radar tower temporary disturbance
Buried powerline	Residence	Disturbance Turbine Pad
Easement	Existing road upgrade	Laydown yard
Oil and gas well		
Water well		



Development permit map book
Temporary disturbance
Griffin, SK, CAN

Author: R. Hafezifar
November 2025

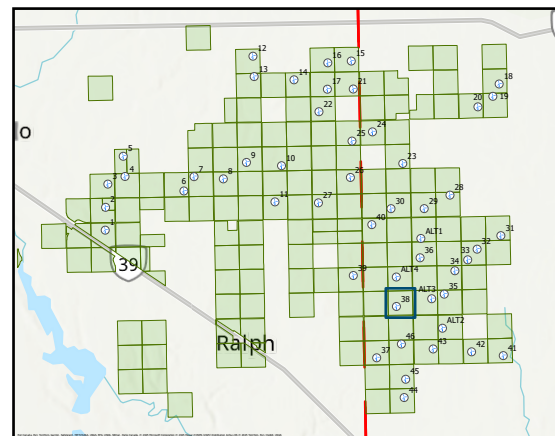



Legend


Gas pipeline	Railroad	Existing road maintenance
Crude oil pipeline	Highway	Disturbance Crane Walk
Transmission line_230kV	Road	Crane Walks
Electric transmission	Project Lands	Disturbance Collector
Pipeline	Native grassland	Intersection disturbance
Asbuilt pipe	Wetland, seasonal to permanent	Disturbance Access Roads
Buried pipe	Wetland, ephemeral to temporary	Radar tower temporary disturbance
Buried powerline	Residence	Disturbance Turbine Pad
Easement	Existing road upgrade	Laydown yard
Oil and gas well		
Water well		




SEVEN STARS
ENERGY

Development permit map book
Temporary disturbance
Griffin, SK, CAN

Author: R. Hafezifar
November 2025

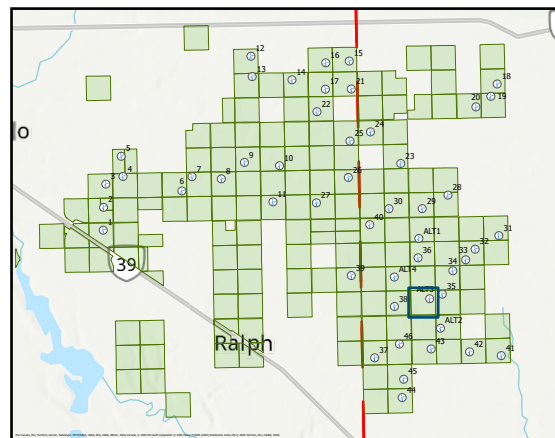

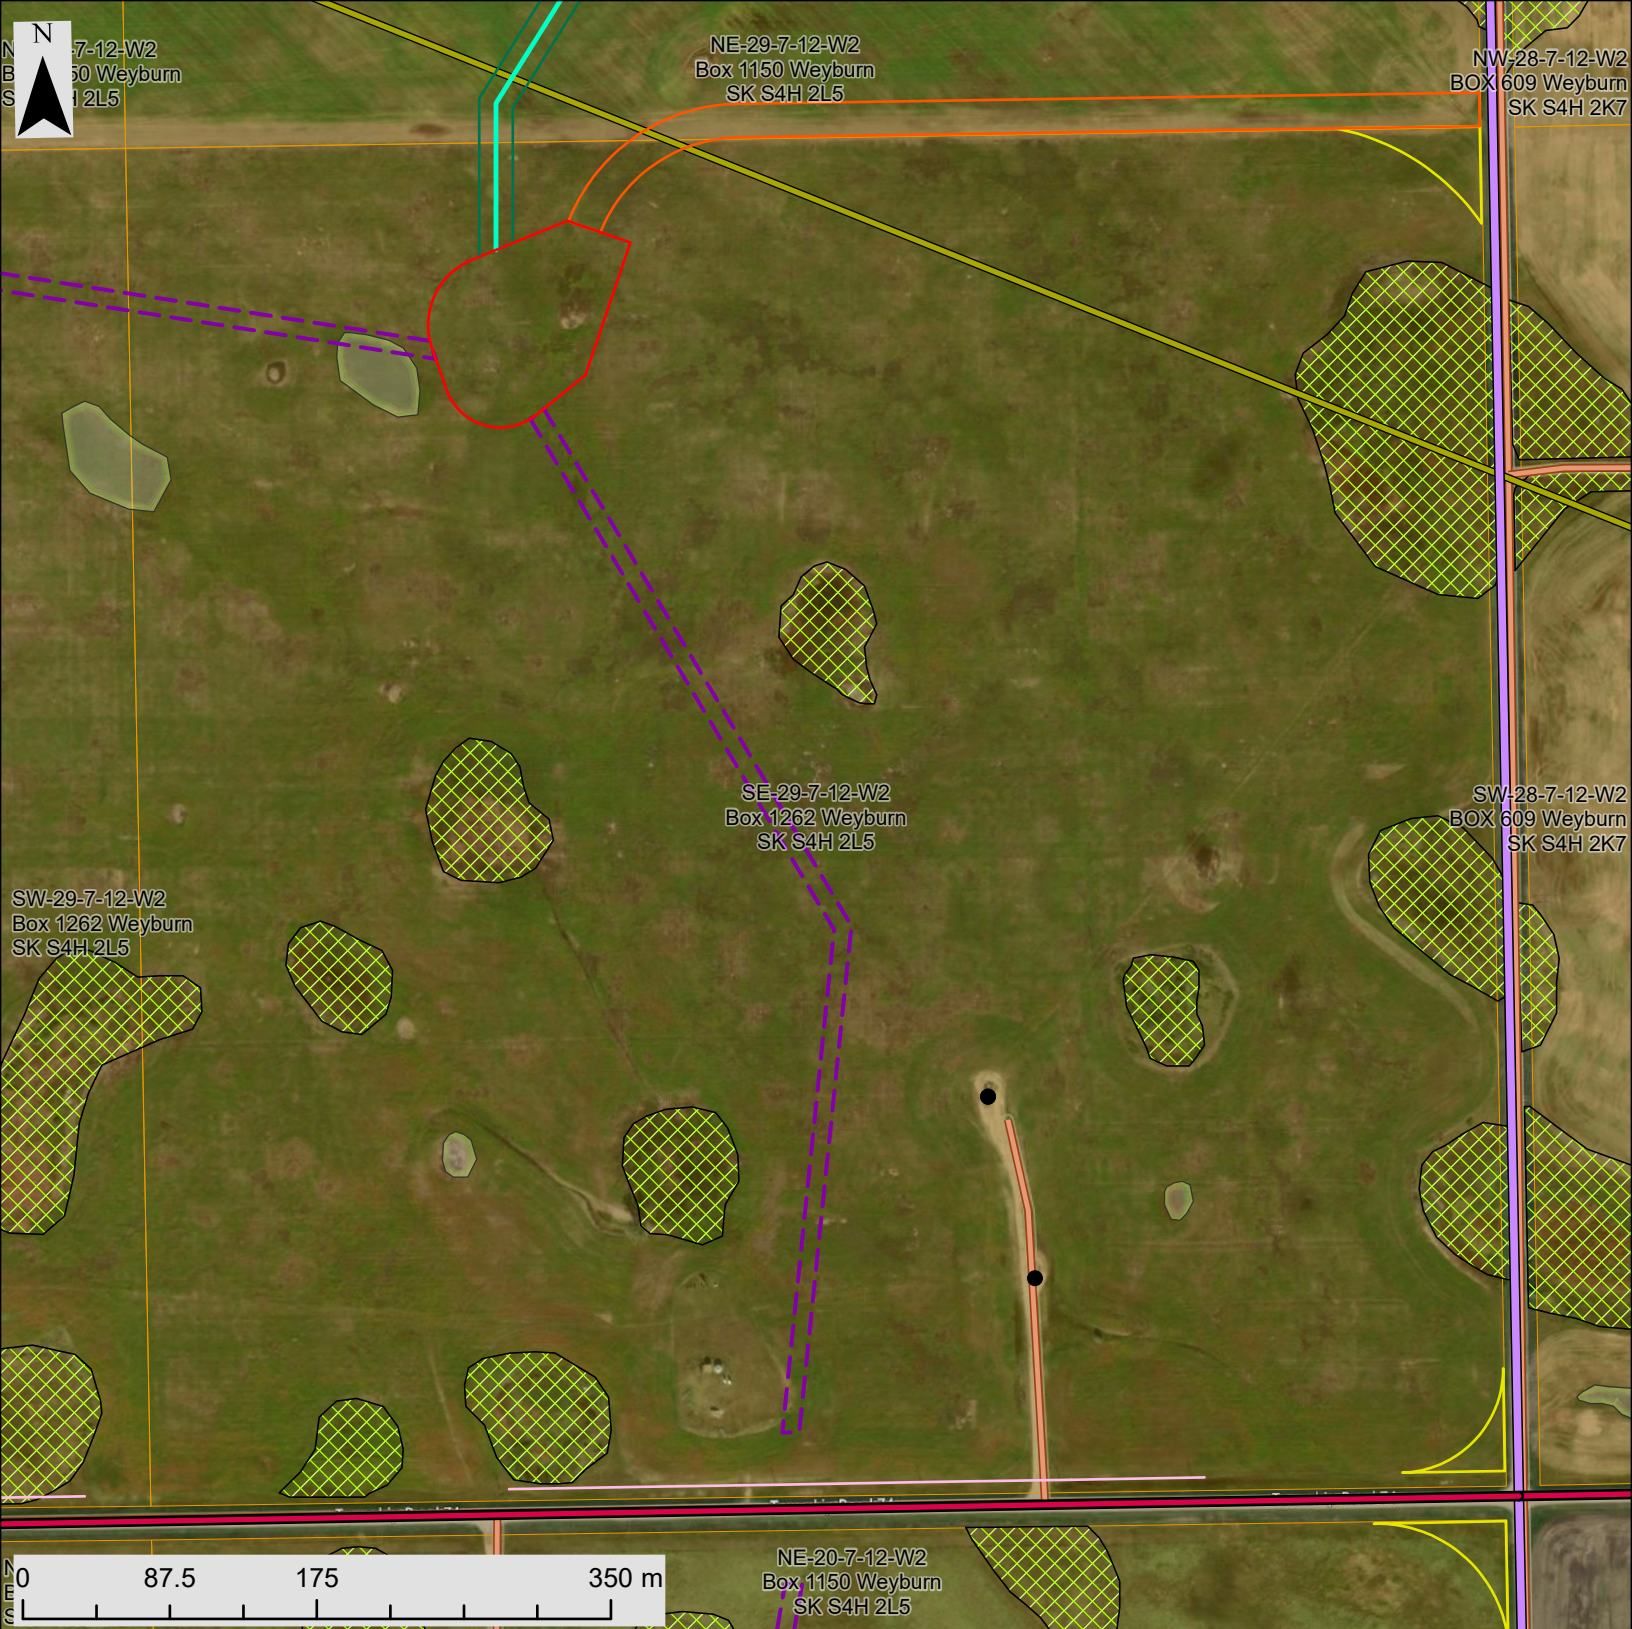

Legend


Gas pipeline	Railroad	Existing road maintenance
Crude oil pipeline	Highway	Disturbance Crane Walk
Transmission line_230kV	Road	Crane Walks
Electric transmission	Project Lands	Disturbance Collector
Pipeline	Native grassland	Intersection disturbance
Asbuilt pipe	Wetland, seasonal to permanent	Disturbance Access Roads
Buried pipe	Wetland, ephemeral to temporary	Radar tower temporary disturbance
Buried powerline	Residence	Disturbance Turbine Pad
Easement	Existing road upgrade	Laydown yard
Oil and gas well		
Water well		




SEVEN STARS
ENERGY

Development permit map book
Temporary disturbance
Griffin, SK, CAN

Author: R. Hafezifar
November 2025

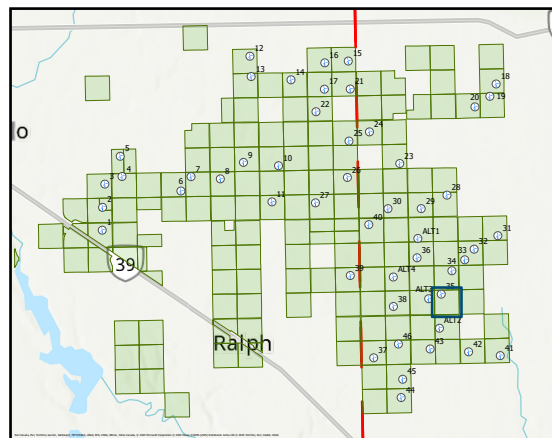

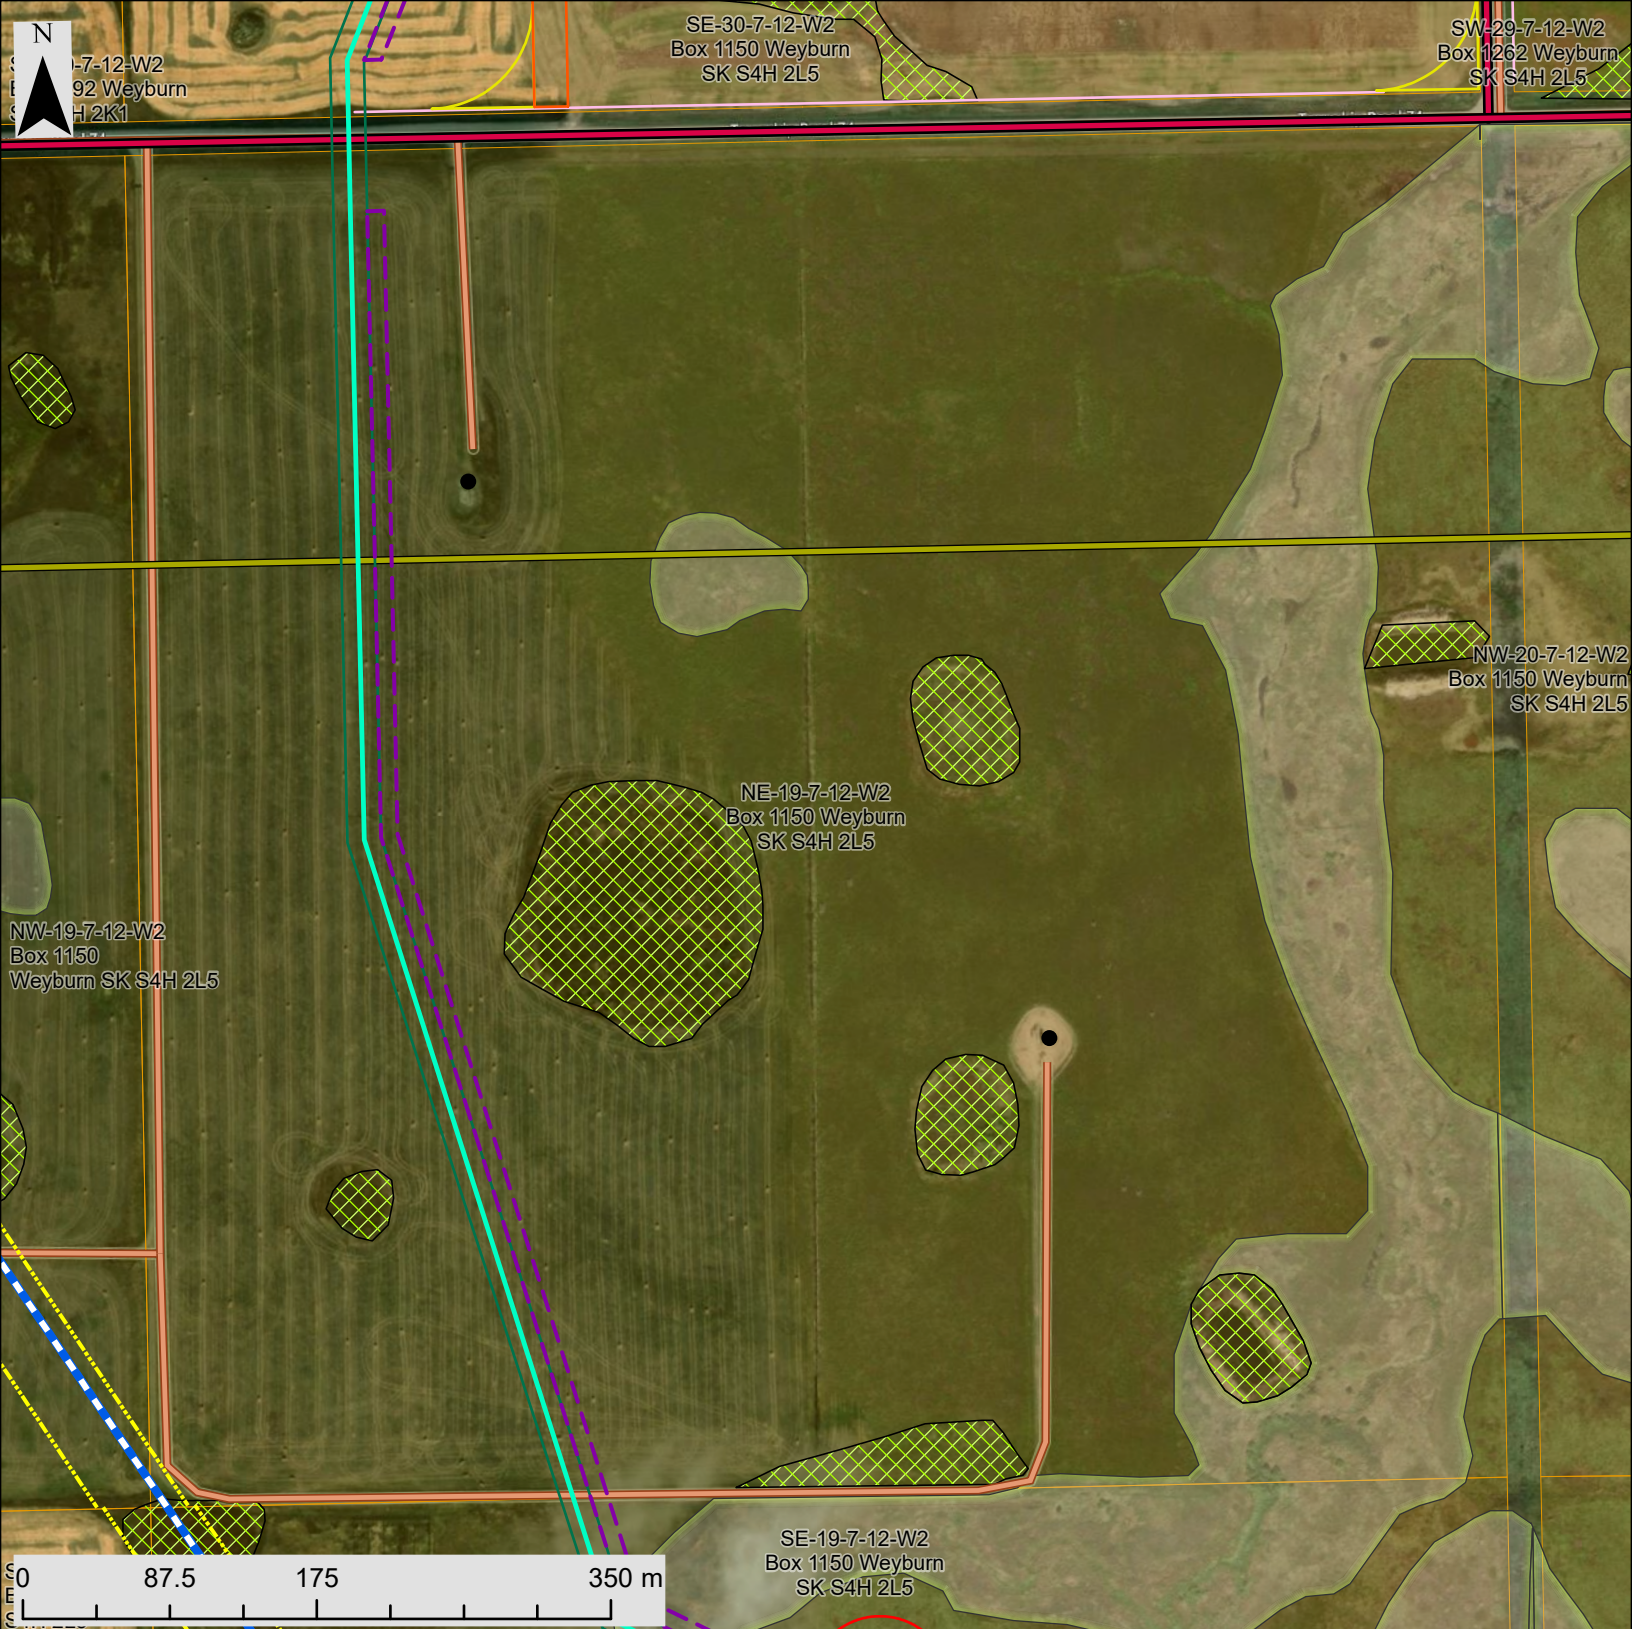

Legend


Gas pipeline	Railroad	Existing road maintenance
Crude oil pipeline	Highway	Disturbance Crane Walk
Transmission line_230kV	Road	Crane Walks
Electric transmission	Project Lands	Disturbance Collector
Pipeline	Native grassland	Intersection disturbance
Asbuilt pipe	Wetland, seasonal to permanent	Disturbance Access Roads
Buried pipe	Wetland, ephemeral to temporary	Radar tower temporary disturbance
Buried powerline	Residence	Disturbance Turbine Pad
Easement	Existing road upgrade	Laydown yard
Oil and gas well		
Water well		




SEVEN STARS
ENERGY

Development permit map book
Temporary disturbance
Griffin, SK, CAN

Author: R. Hafezifar
November 2025

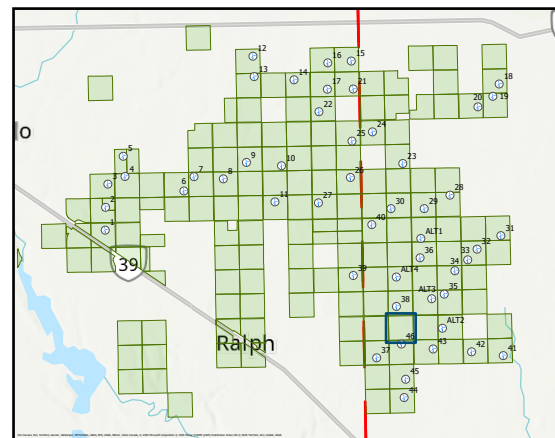

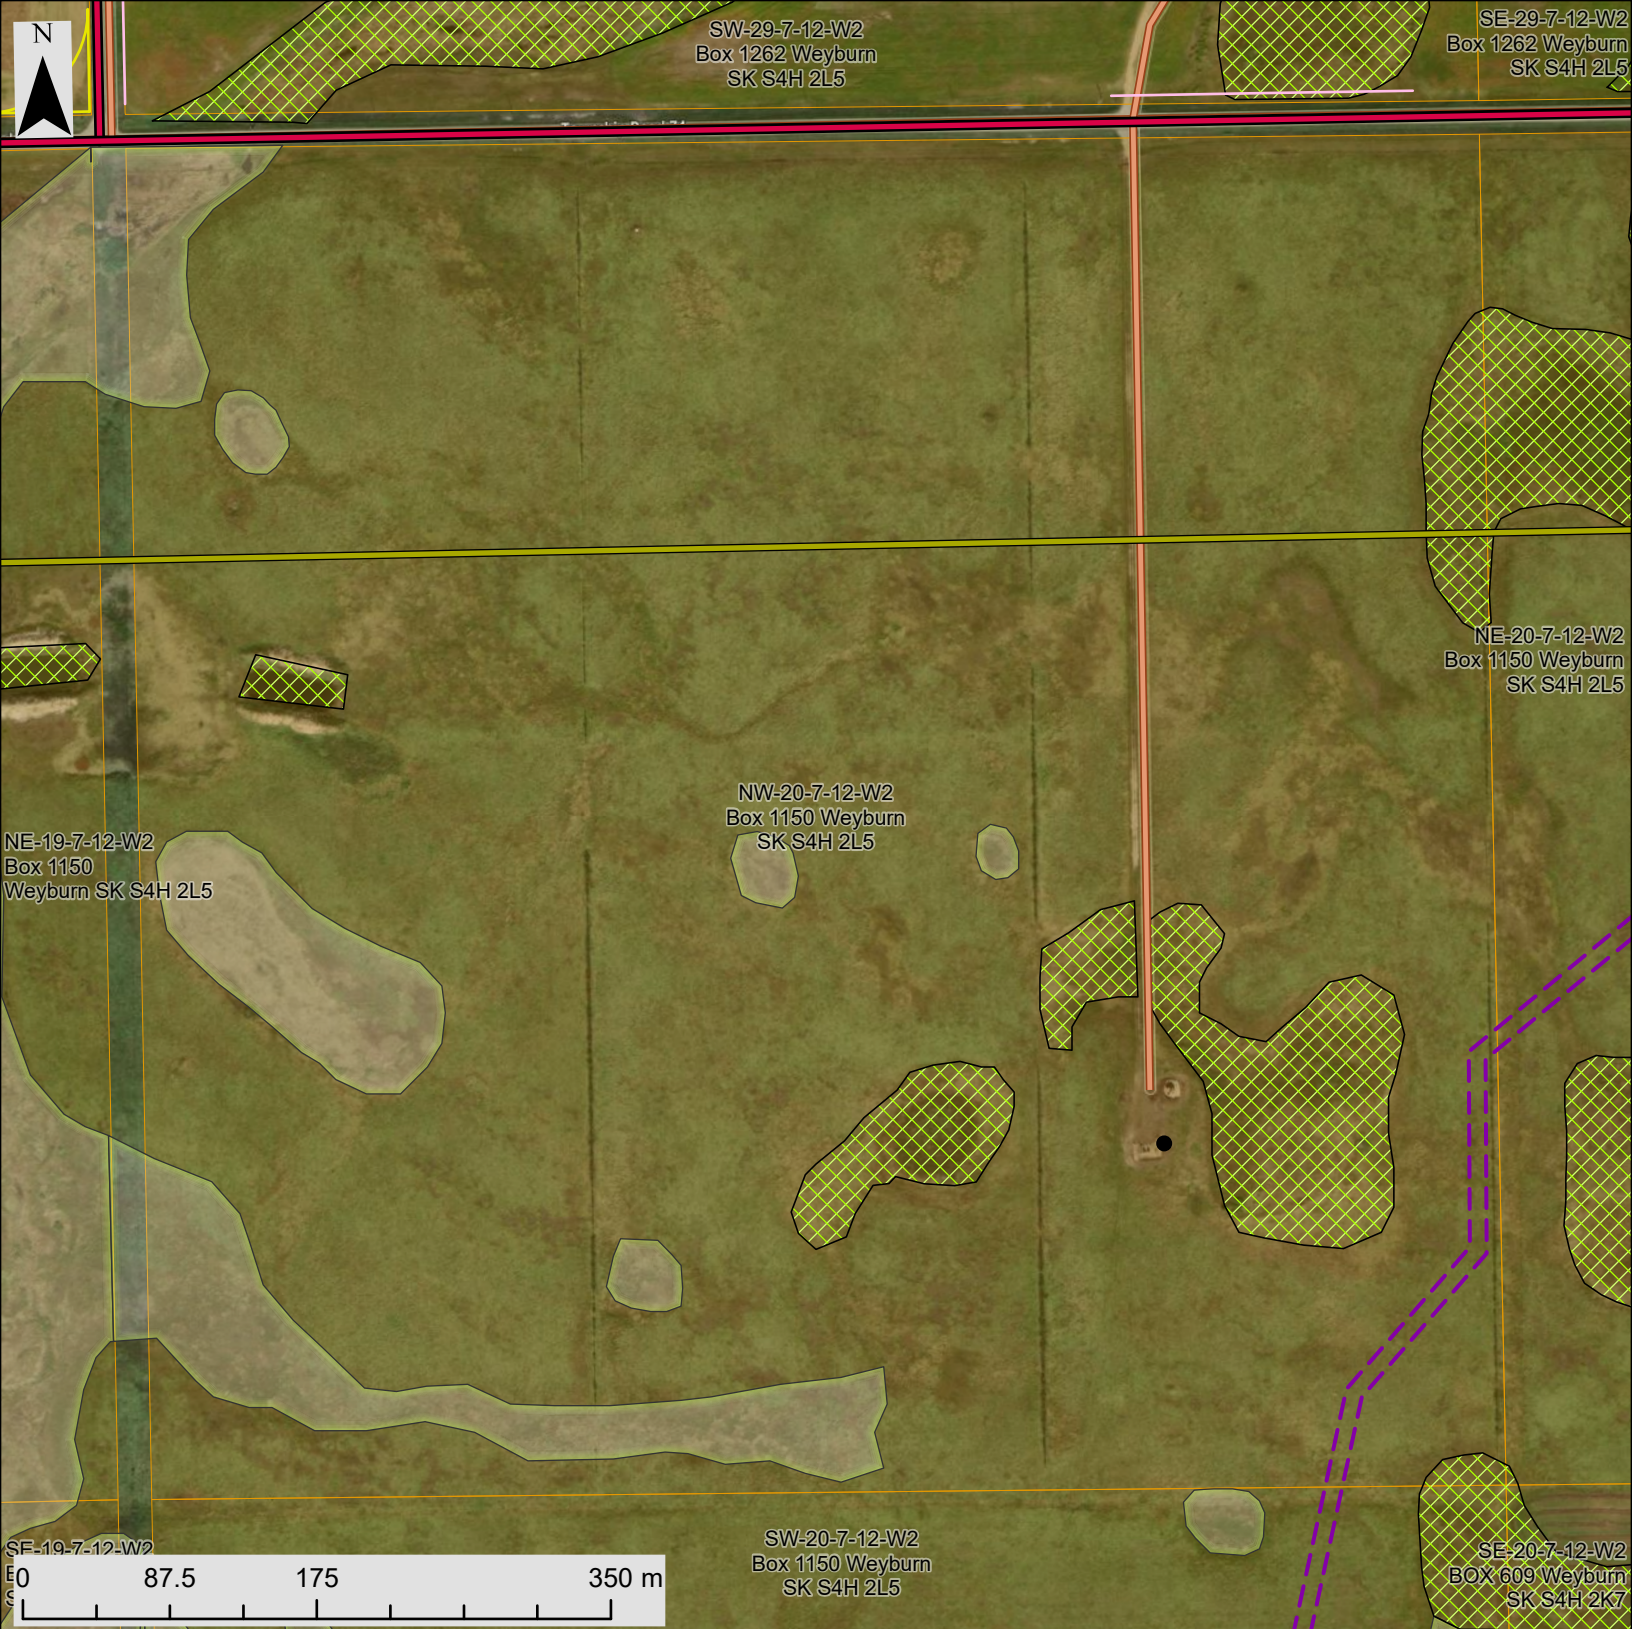

Legend


- | | | |
|-------------------------|---------------------------------|-----------------------------------|
| Gas pipeline | Railroad | Existing road maintenance |
| Crude oil pipeline | Highway | Disturbance Crane Walk |
| Transmission line_230kV | Road | Crane Walks |
| Electric transmission | Project Lands | Disturbance Collector |
| Pipeline | Native grassland | Intersection disturbance |
| Asbuilt pipe | Wetland, seasonal to permanent | Disturbance Access Roads |
| Buried pipe | Wetland, ephemeral to temporary | Radar tower temporary disturbance |
| Buried powerline | Residence | Disturbance Turbine Pad |
| Easement | Existing road upgrade | Laydown yard |
| Oil and gas well | | |
| Water well | | |



SEVEN STARS
ENERGY

Development permit map book
Temporary disturbance
Griffin, SK, CAN

Author: R. Hafezifar
November 2025

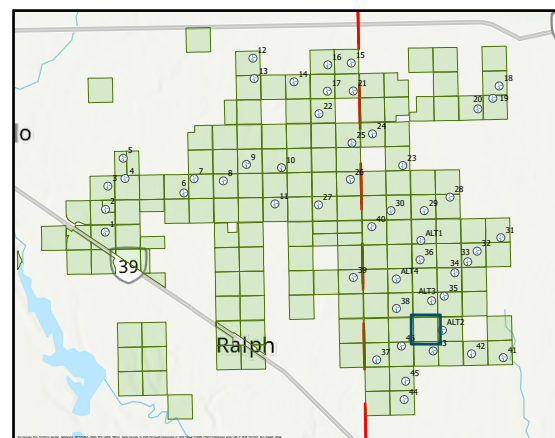



Legend


- | | | |
|-------------------------|---------------------------------|-----------------------------------|
| Gas pipeline | Railroad | Existing road maintenance |
| Crude oil pipeline | Highway | Disturbance Crane Walk |
| Transmission line_230kV | Road | Crane Walks |
| Electric transmission | Project Lands | Disturbance Collector |
| Pipeline | Native grassland | Intersection disturbance |
| Asbuilt pipe | Wetland, seasonal to permanent | Disturbance Access Roads |
| Buried pipe | Wetland, ephemeral to temporary | Radar tower temporary disturbance |
| Buried powerline | Residence | Disturbance Turbine Pad |
| Easement | Existing road upgrade | Laydown yard |
| Oil and gas well | | |
| Water well | | |




SEVEN STARS
ENERGY

Development permit map book
Temporary disturbance
Griffin, SK, CAN

Author: R. Hafezifar
November 2025

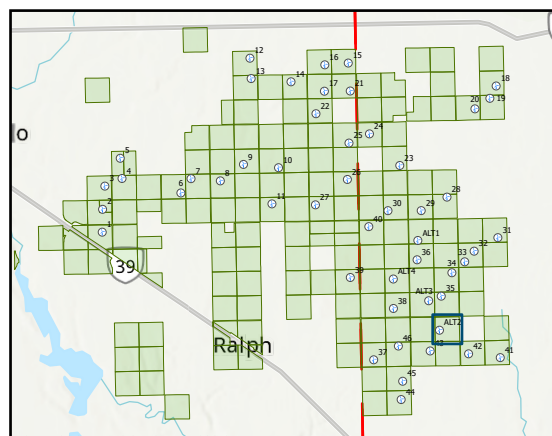

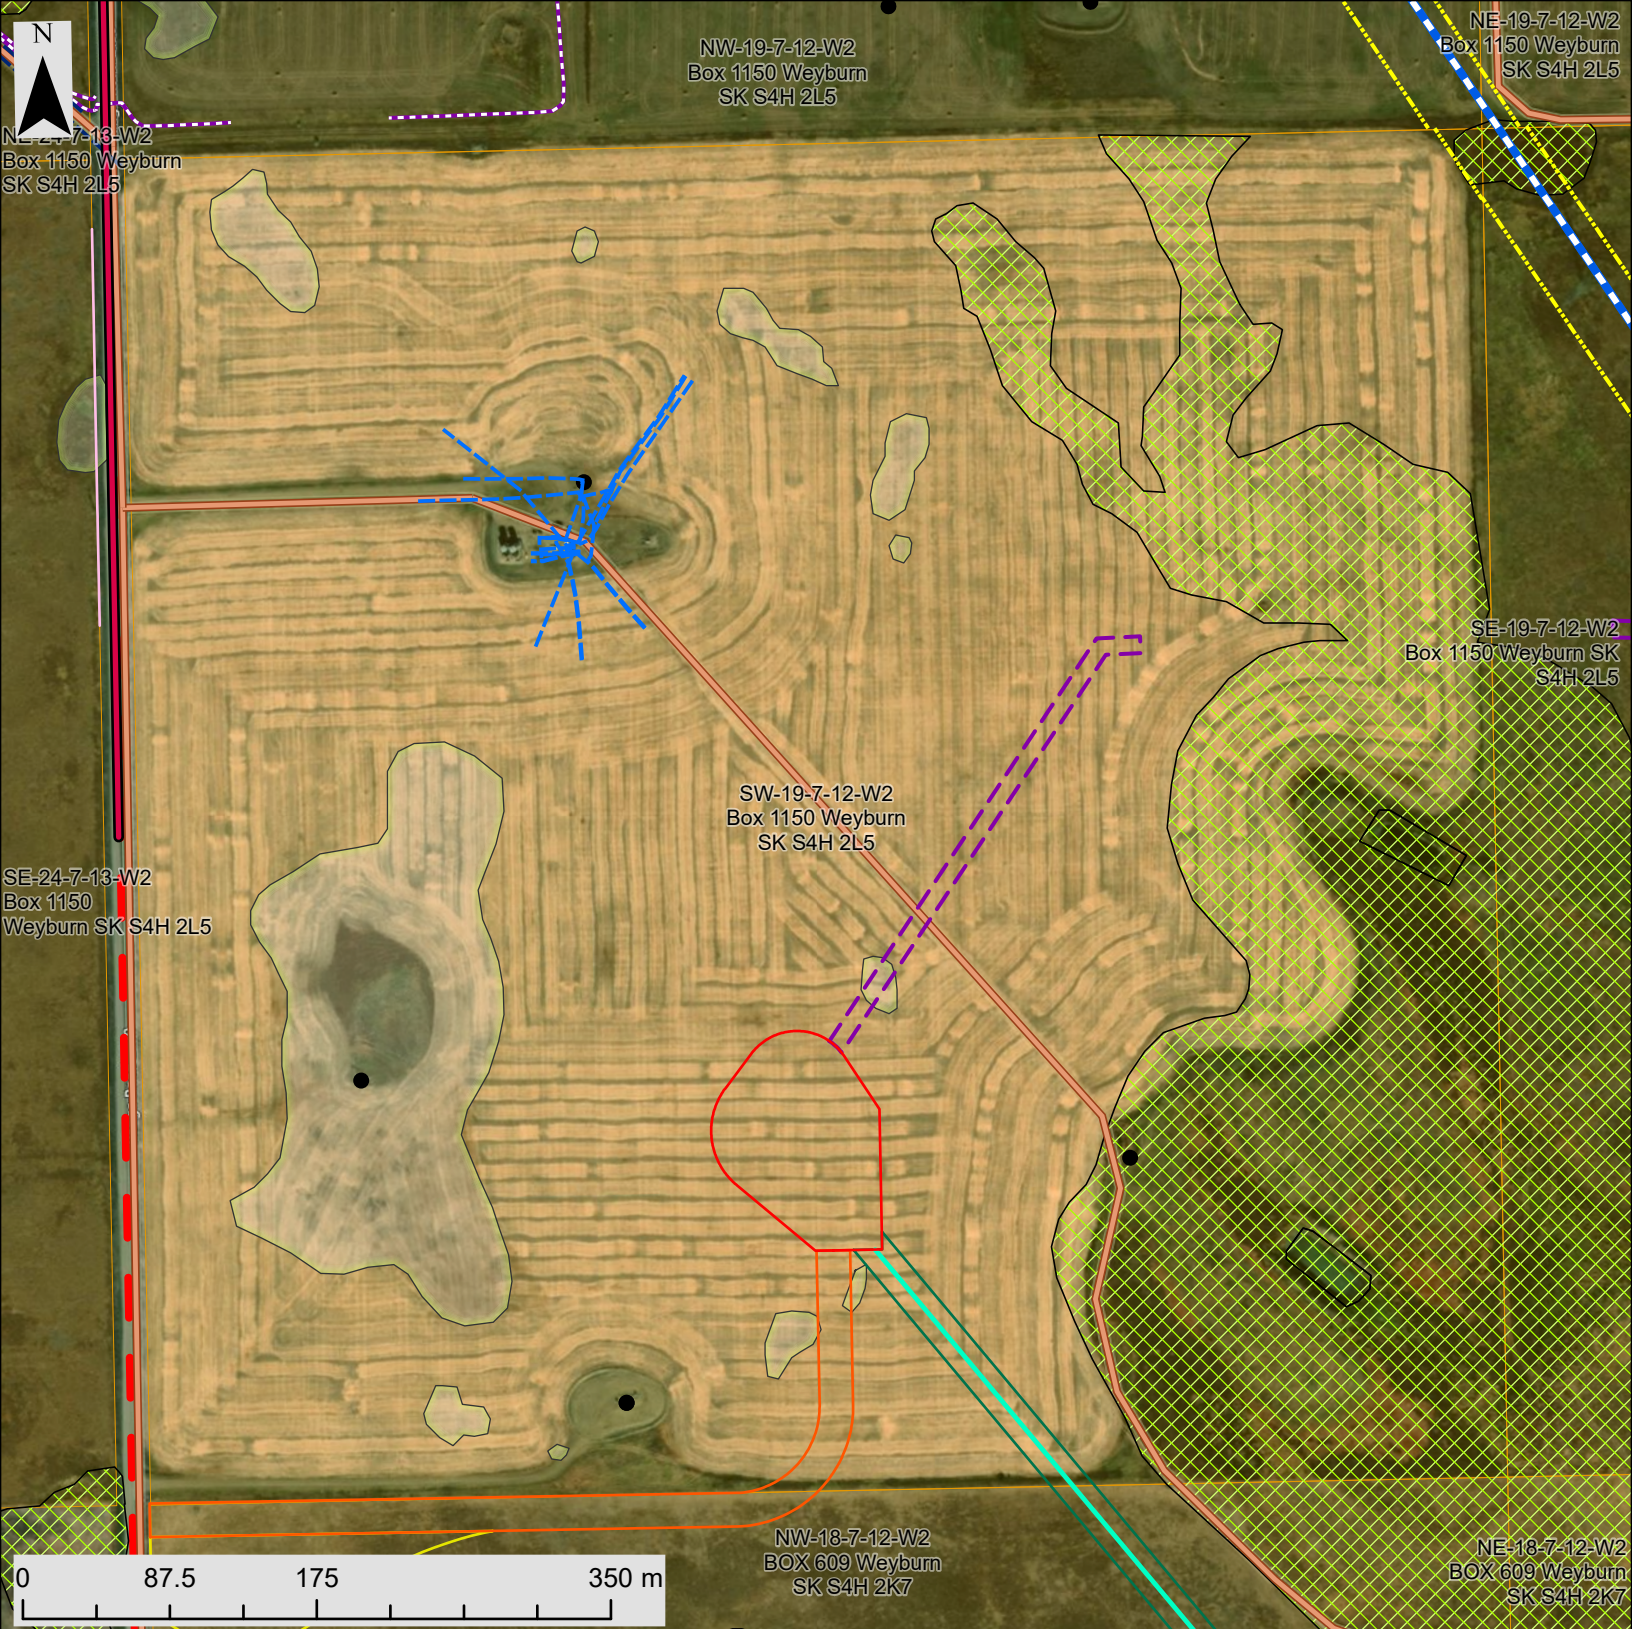



Legend



Development permit map book
Temporary disturbance
Griffin, SK, CAN

Author: R. Hafezifar
November 2025

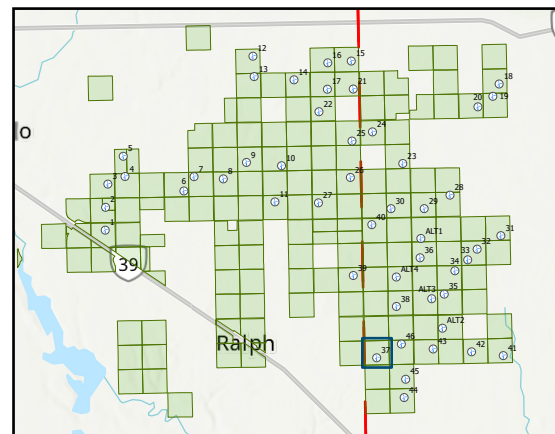

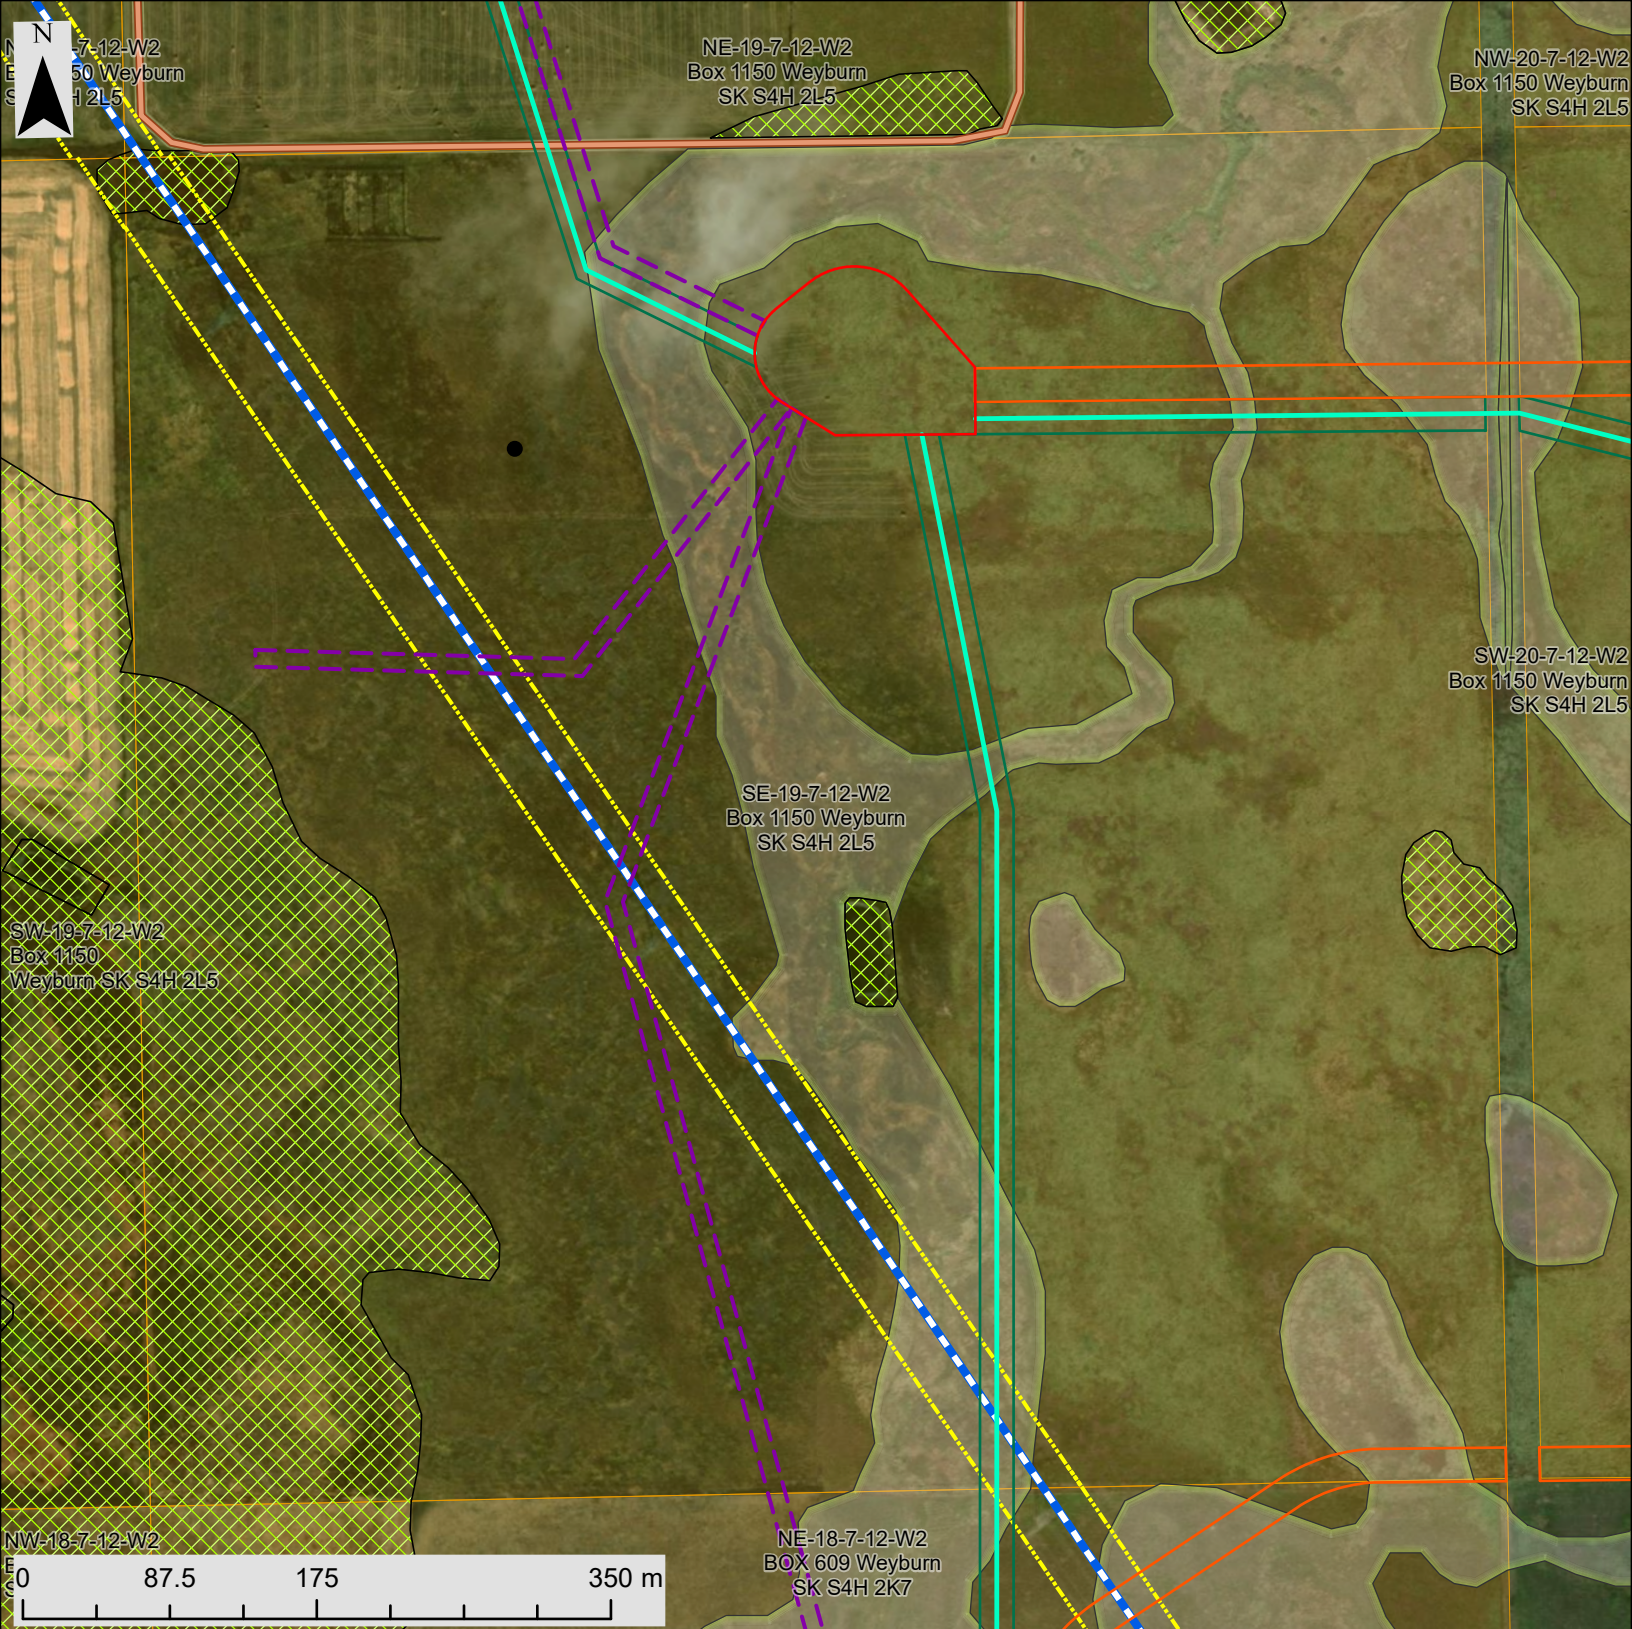

Legend


Gas pipeline	Railroad	Existing road maintenance
Crude oil pipeline	Highway	Disturbance Crane Walk
Transmission line_230kV	Road	Crane Walks
Electric transmission	Project Lands	Disturbance Collector
Pipeline	Native grassland	Intersection disturbance
Asbuilt pipe	Wetland, seasonal to permanent	Disturbance Access Roads
Buried pipe	Wetland, ephemeral to temporary	Radar tower temporary disturbance
Buried powerline	Residence	Disturbance Turbine Pad
Easement	Existing road upgrade	Laydown yard
Oil and gas well		
Water well		




SEVEN STARS
ENERGY

Development permit map book
Temporary disturbance
Griffin, SK, CAN

Author: R. Hafezifar
November 2025

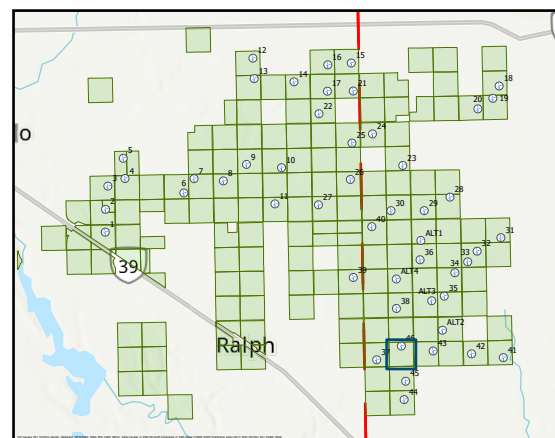

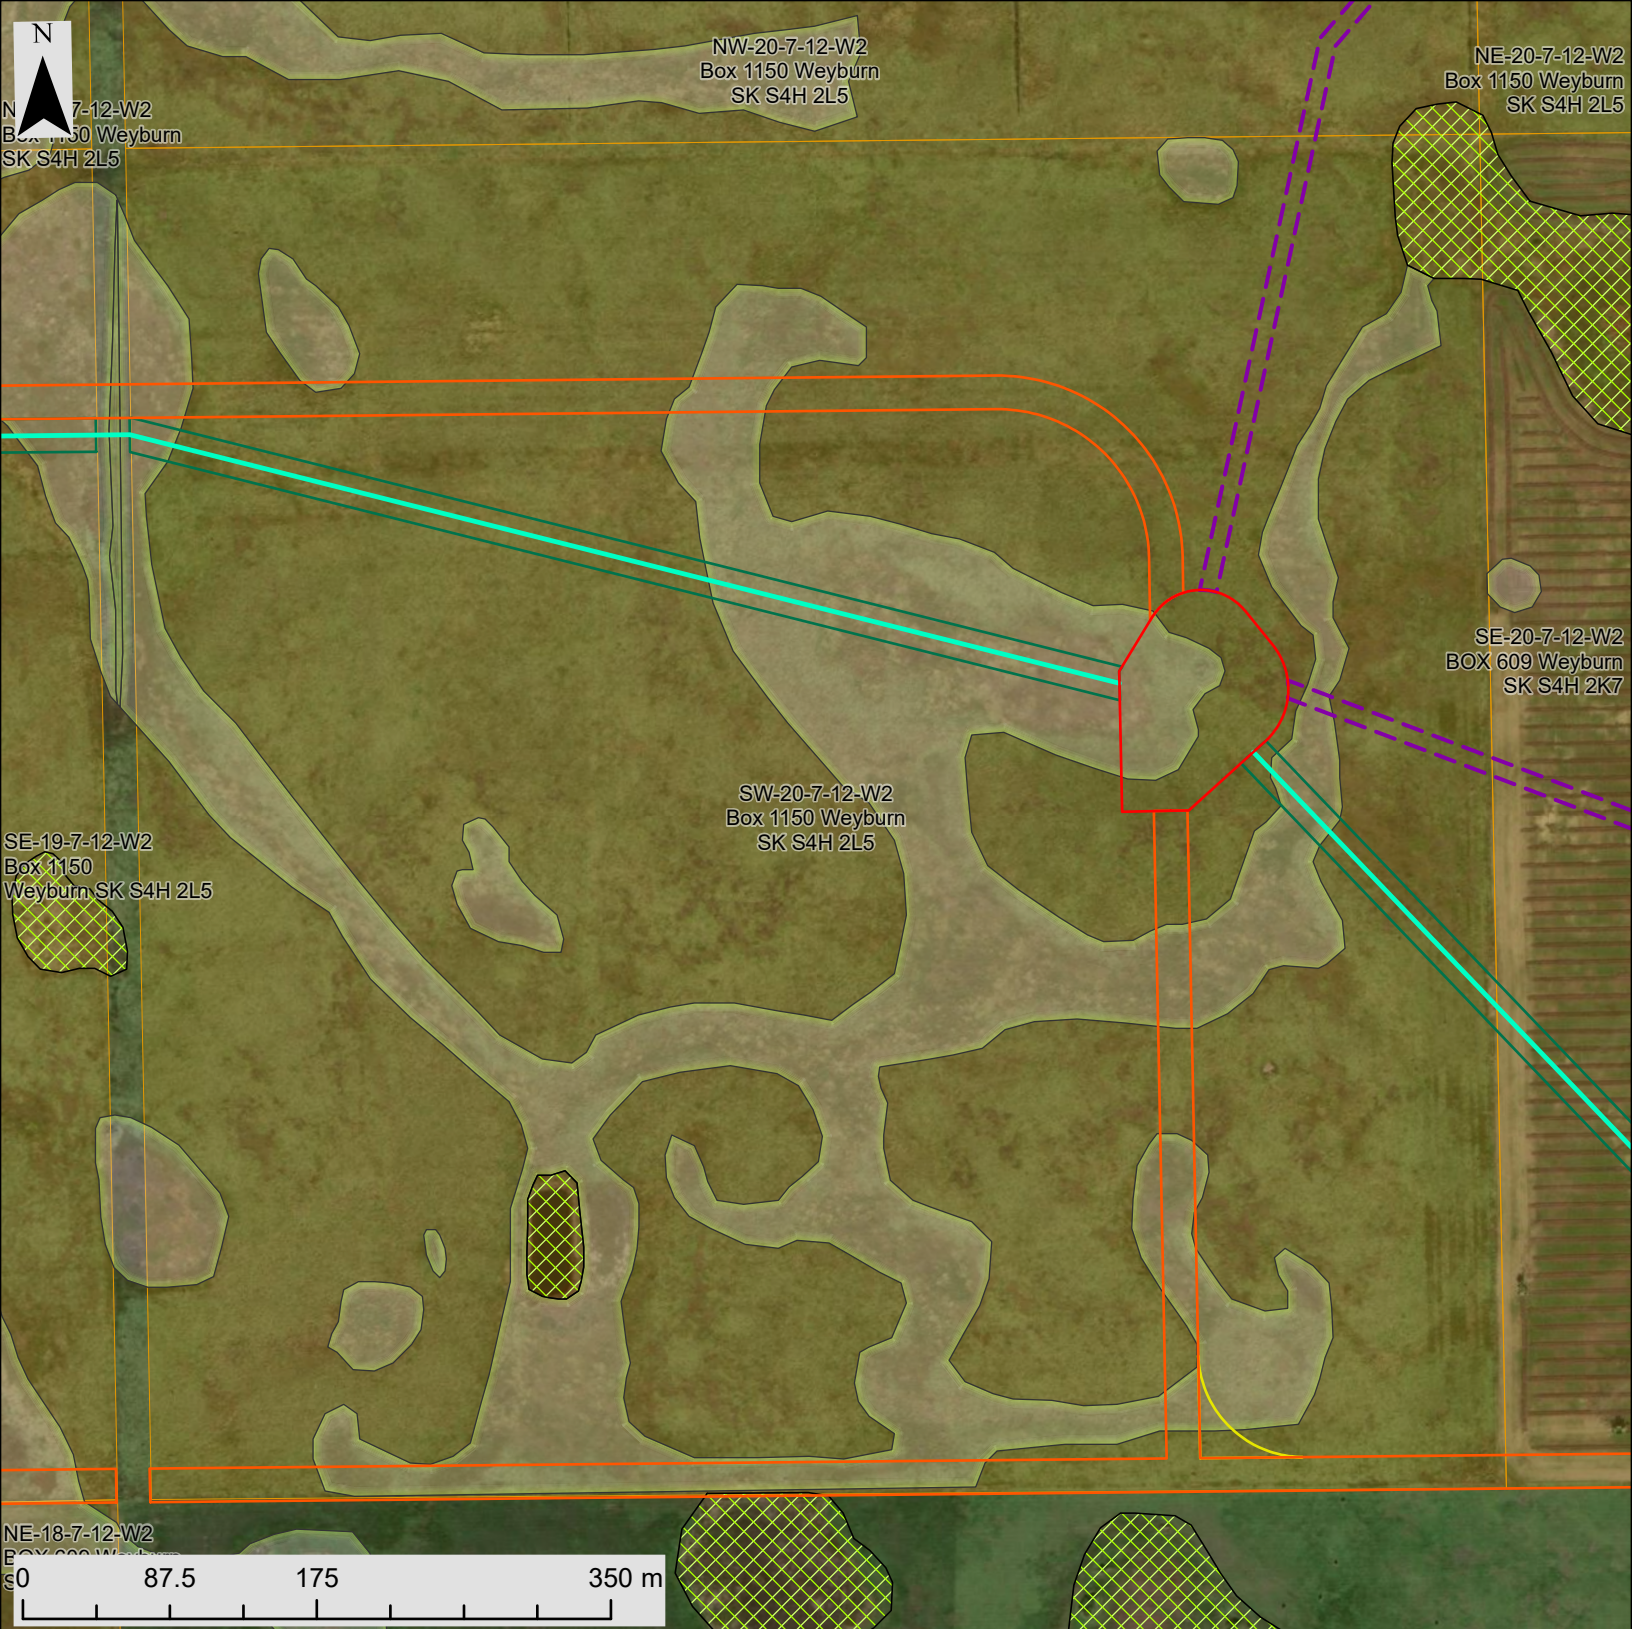

Legend


Gas pipeline	Railroad	Existing road maintenance
Crude oil pipeline	Highway	Disturbance Crane Walk
Transmission line_230kV	Road	Crane Walks
Electric transmission	Project Lands	Disturbance Collector
Pipeline	Native grassland	Intersection disturbance
Asbuilt pipe	Wetland, seasonal to permanent	Disturbance Access Roads
Buried pipe	Wetland, ephemeral to temporary	Radar tower temporary disturbance
Buried powerline	Residence	Disturbance Turbine Pad
Easement	Existing road upgrade	Laydown yard
Oil and gas well		
Water well		




SEVEN STARS
ENERGY

Development permit map book
Temporary disturbance
Griffin, SK, CAN

Author: R. Hafezifar
November 2025

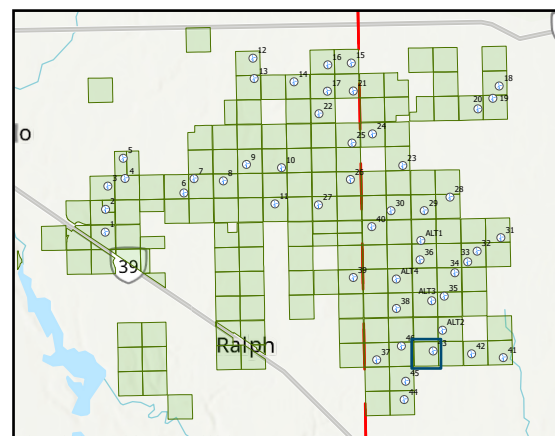

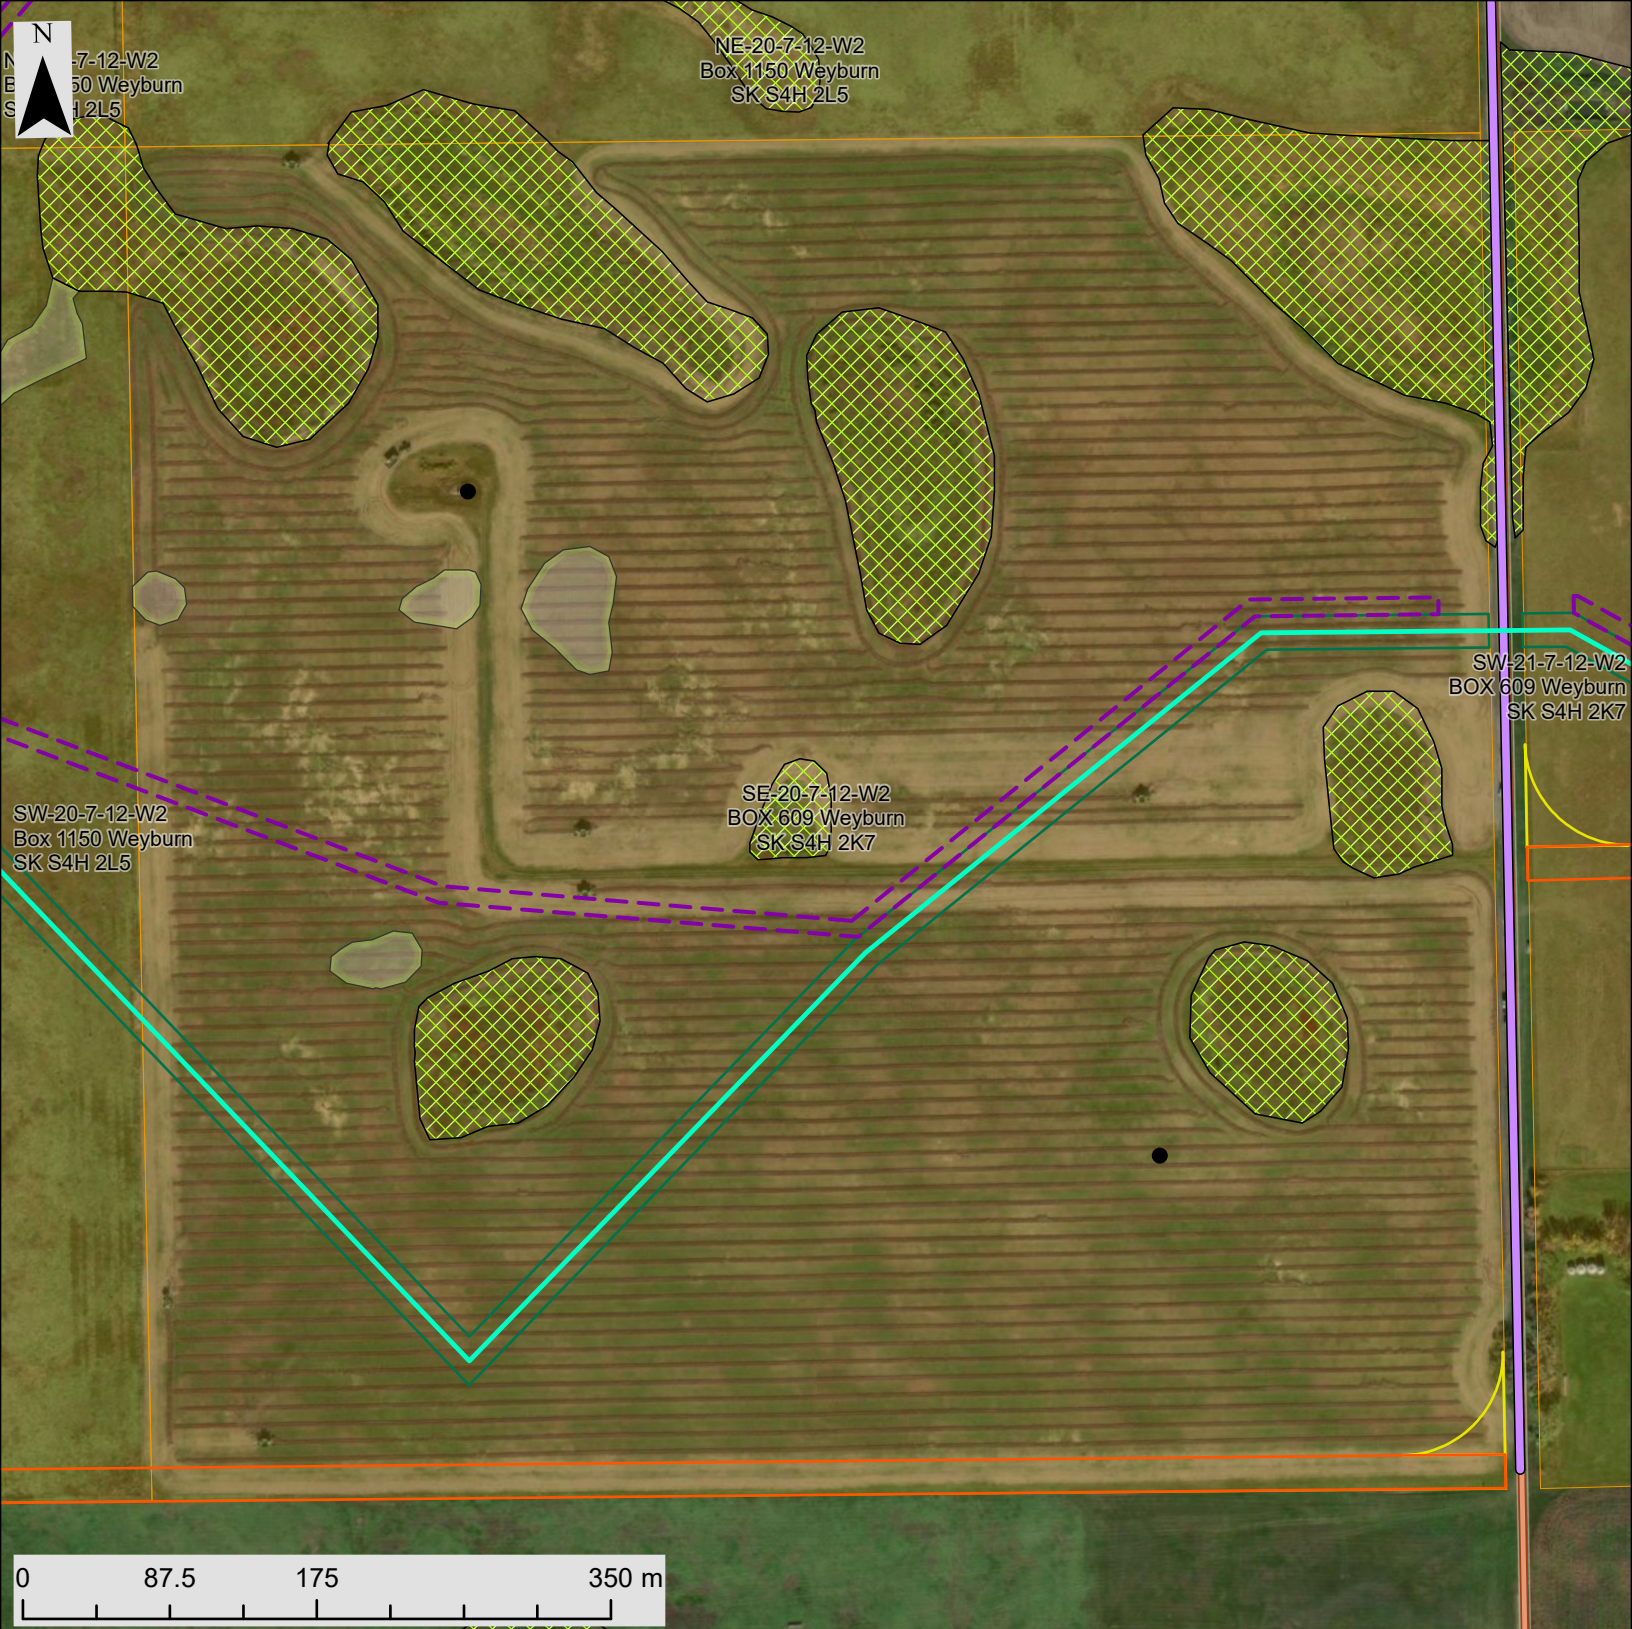

Legend


Gas pipeline	Railroad	Existing road maintenance
Crude oil pipeline	Highway	Disturbance Crane Walk
Transmission line_230kV	Road	Crane Walks
Electric transmission	Project Lands	Disturbance Collector
Pipeline	Native grassland	Intersection disturbance
Asbuilt pipe	Wetland, seasonal to permanent	Disturbance Access Roads
Buried pipe	Wetland, ephemeral to temporary	Radar tower temporary disturbance
Buried powerline	Residence	Disturbance Turbine Pad
Easement	Existing road upgrade	Laydown yard
Oil and gas well		
Water well		



SEVEN STARS
ENERGY

Development permit map book
Temporary disturbance
Griffin, SK, CAN

Author: R. Hafezifar
November 2025

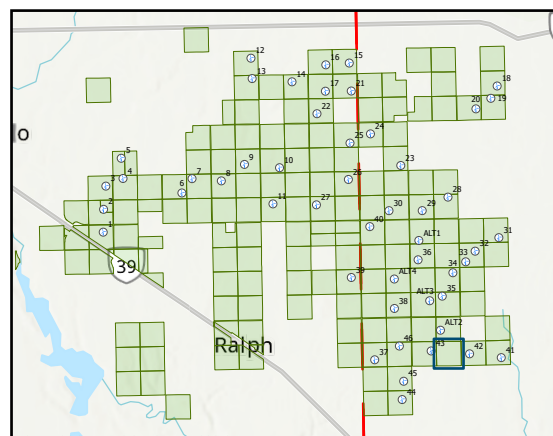



Legend


Gas pipeline	Railroad	Existing road maintenance
Crude oil pipeline	Highway	Disturbance Crane Walk
Transmission line_230kV	Road	Crane Walks
Electric transmission	Project Lands	Disturbance Collector
Pipeline	Native grassland	Disturbance Access Roads
Asbuilt pipe	Wetland, seasonal to permanent	Radar tower temporary disturbance
Buried pipe	Wetland, ephemeral to temporary	Disturbance Turbine Pad
Buried powerline	Residence	Laydown yard
Easement	Existing road upgrade	
Oil and gas well		
Water well		




SEVEN STARS
ENERGY

Development permit map book
Temporary disturbance
Griffin, SK, CAN

Author: R. Hafezifar
November 2025

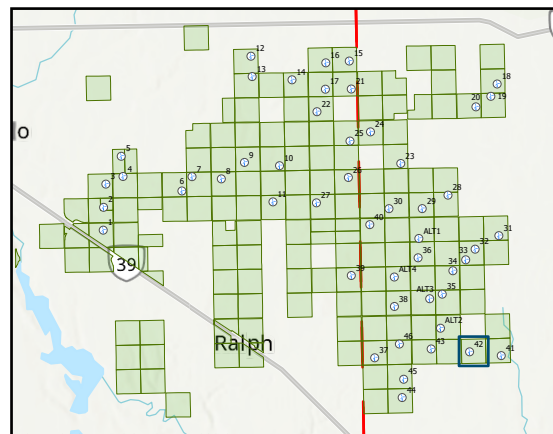

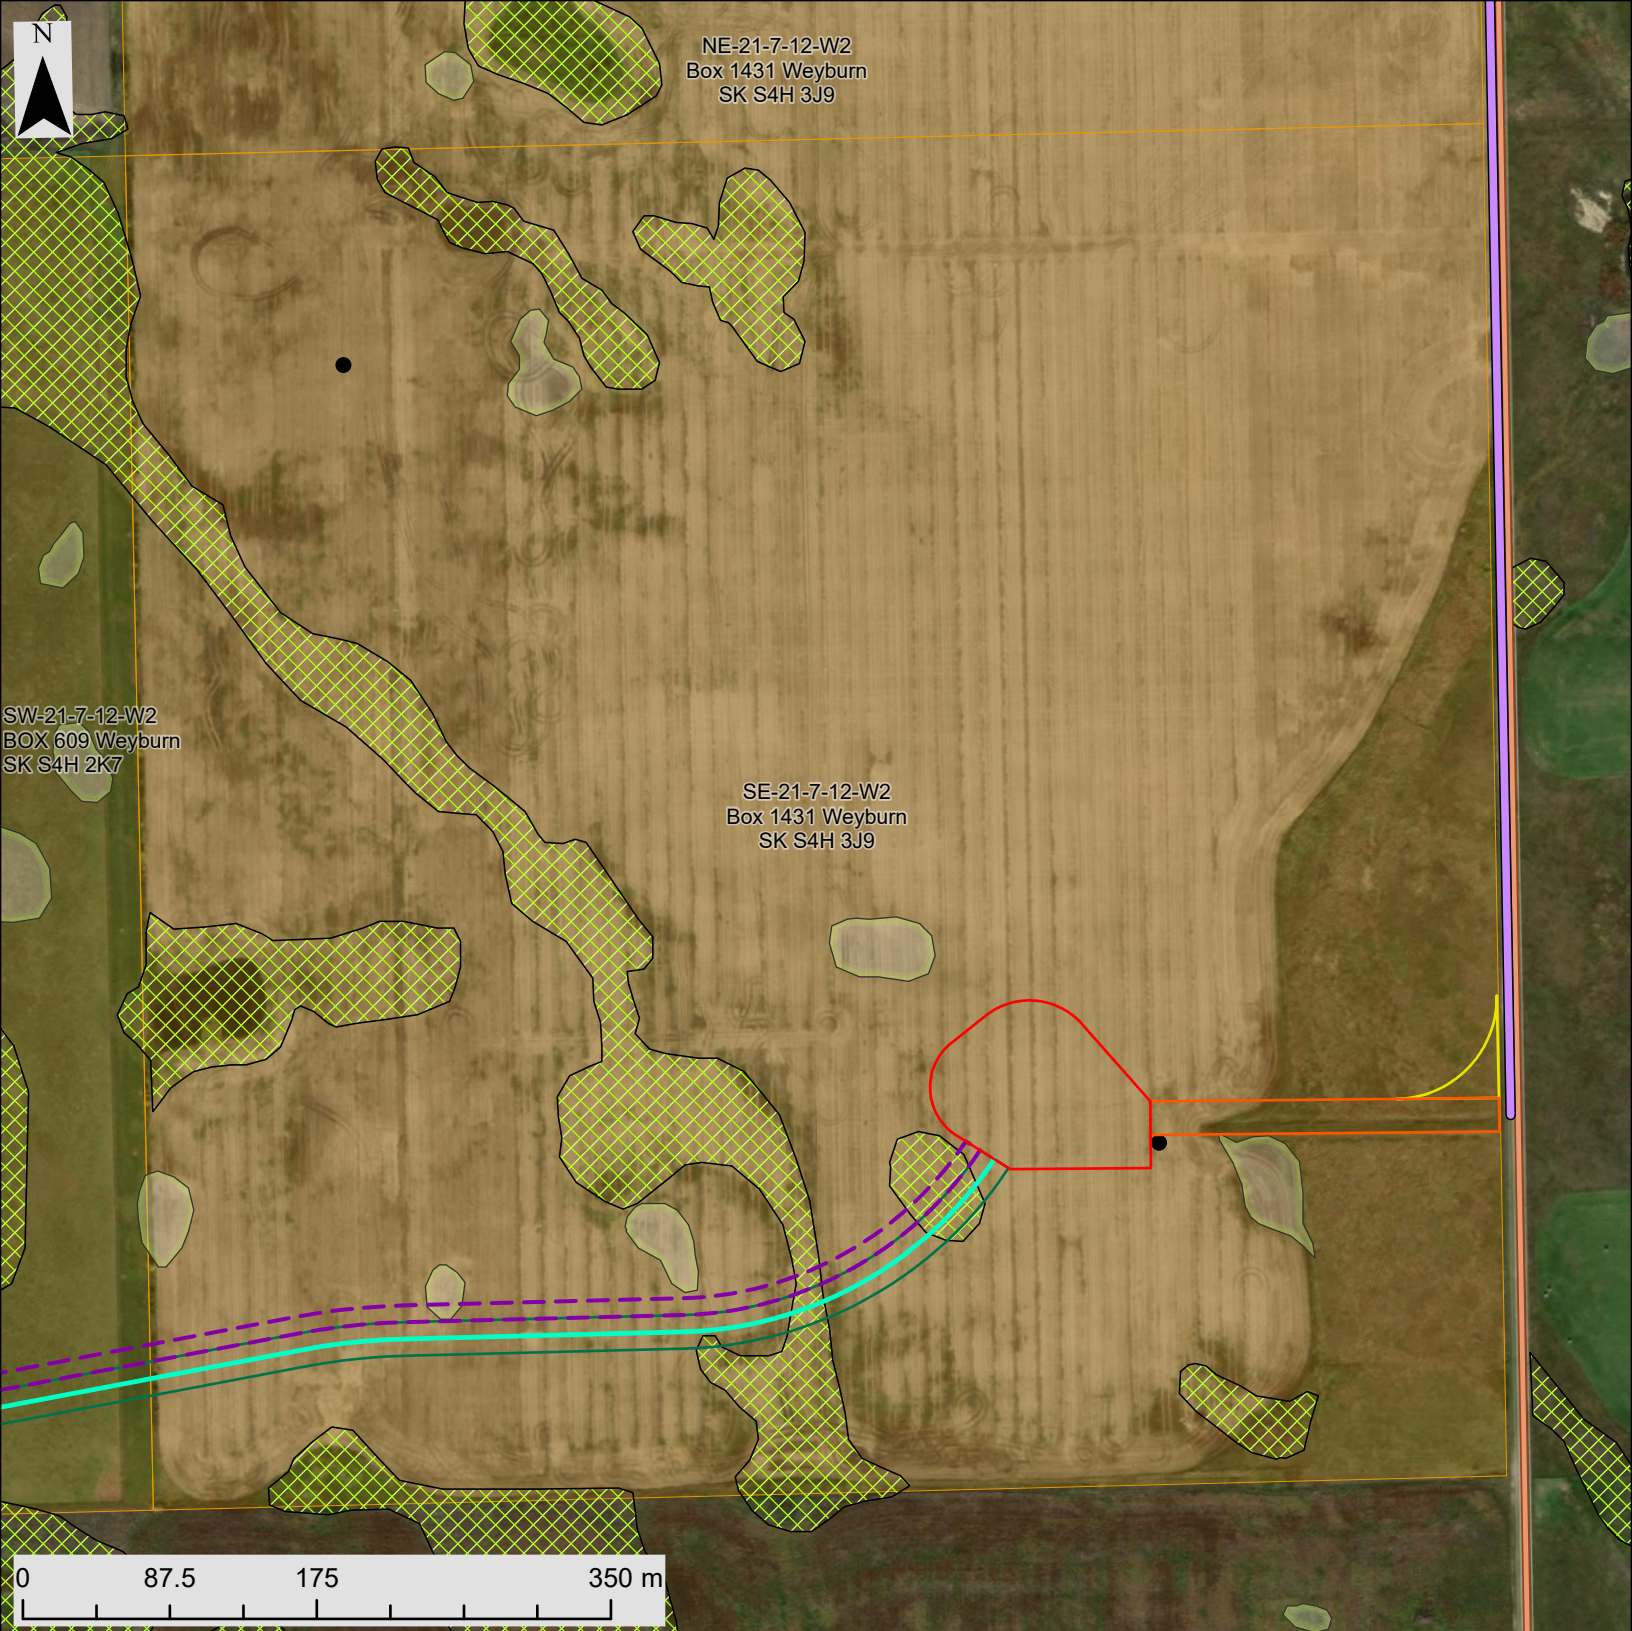

Legend


Gas pipeline	Railroad	Existing road maintenance
Crude oil pipeline	Highway	Disturbance Crane Walk
Transmission line_230kV	Road	Crane Walks
Electric transmission	Project Lands	Disturbance Collector
Pipeline	Native grassland	Intersection disturbance
Asbuilt pipe	Wetland, seasonal to permanent	Disturbance Access Roads
Buried pipe	Wetland, ephemeral to temporary	Radar tower temporary disturbance
Buried powerline	Residence	Disturbance Turbine Pad
Easement	Existing road upgrade	Laydown yard
Oil and gas well		
Water well		




SEVEN STARS
ENERGY

Development permit map book
Temporary disturbance
Griffin, SK, CAN

Author: R. Hafezifar
November 2025

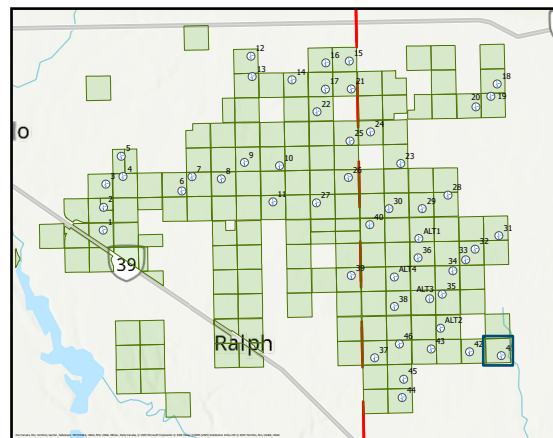

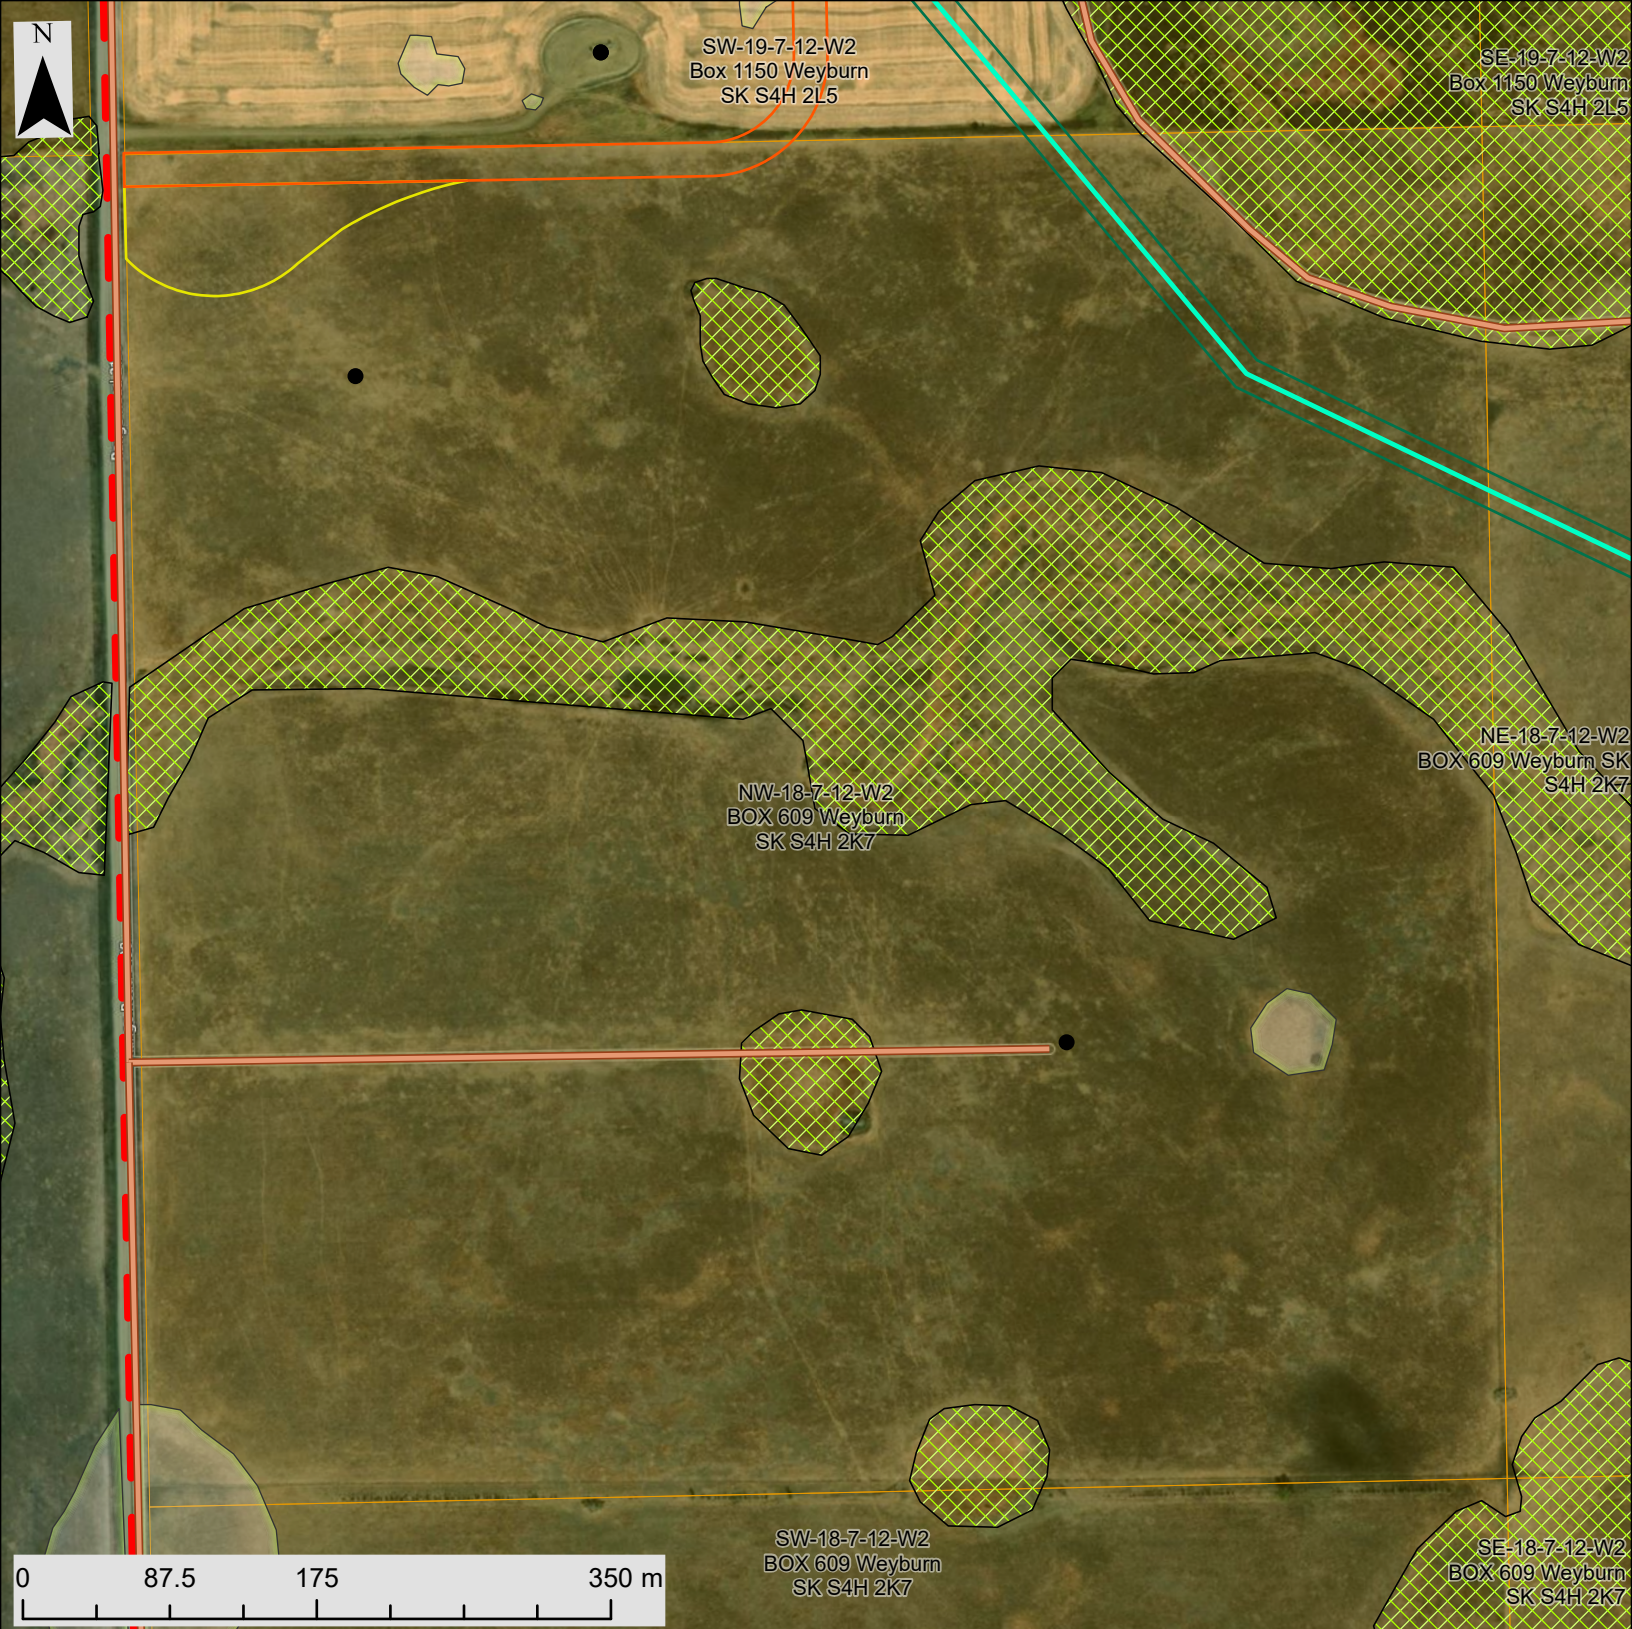

Legend


Gas pipeline	Railroad	Existing road maintenance
Crude oil pipeline	Highway	Disturbance Crane Walk
Transmission line_230kV	Road	Crane Walks
Electric transmission	Project Lands	Disturbance Collector
Pipeline	Native grassland	Intersection disturbance
Asbuilt pipe	Wetland, seasonal to permanent	Disturbance Access Roads
Buried pipe	Wetland, ephemeral to temporary	Radar tower temporary disturbance
Buried powerline	Residence	Disturbance Turbine Pad
Easement	Existing road upgrade	Laydown yard
Oil and gas well		
Water well		




SEVEN STARS
ENERGY

Development permit map book
Temporary disturbance
Griffin, SK, CAN

Author: R. Hafezifar
November 2025

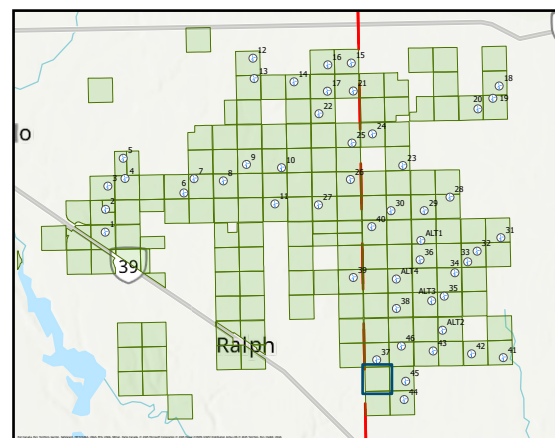

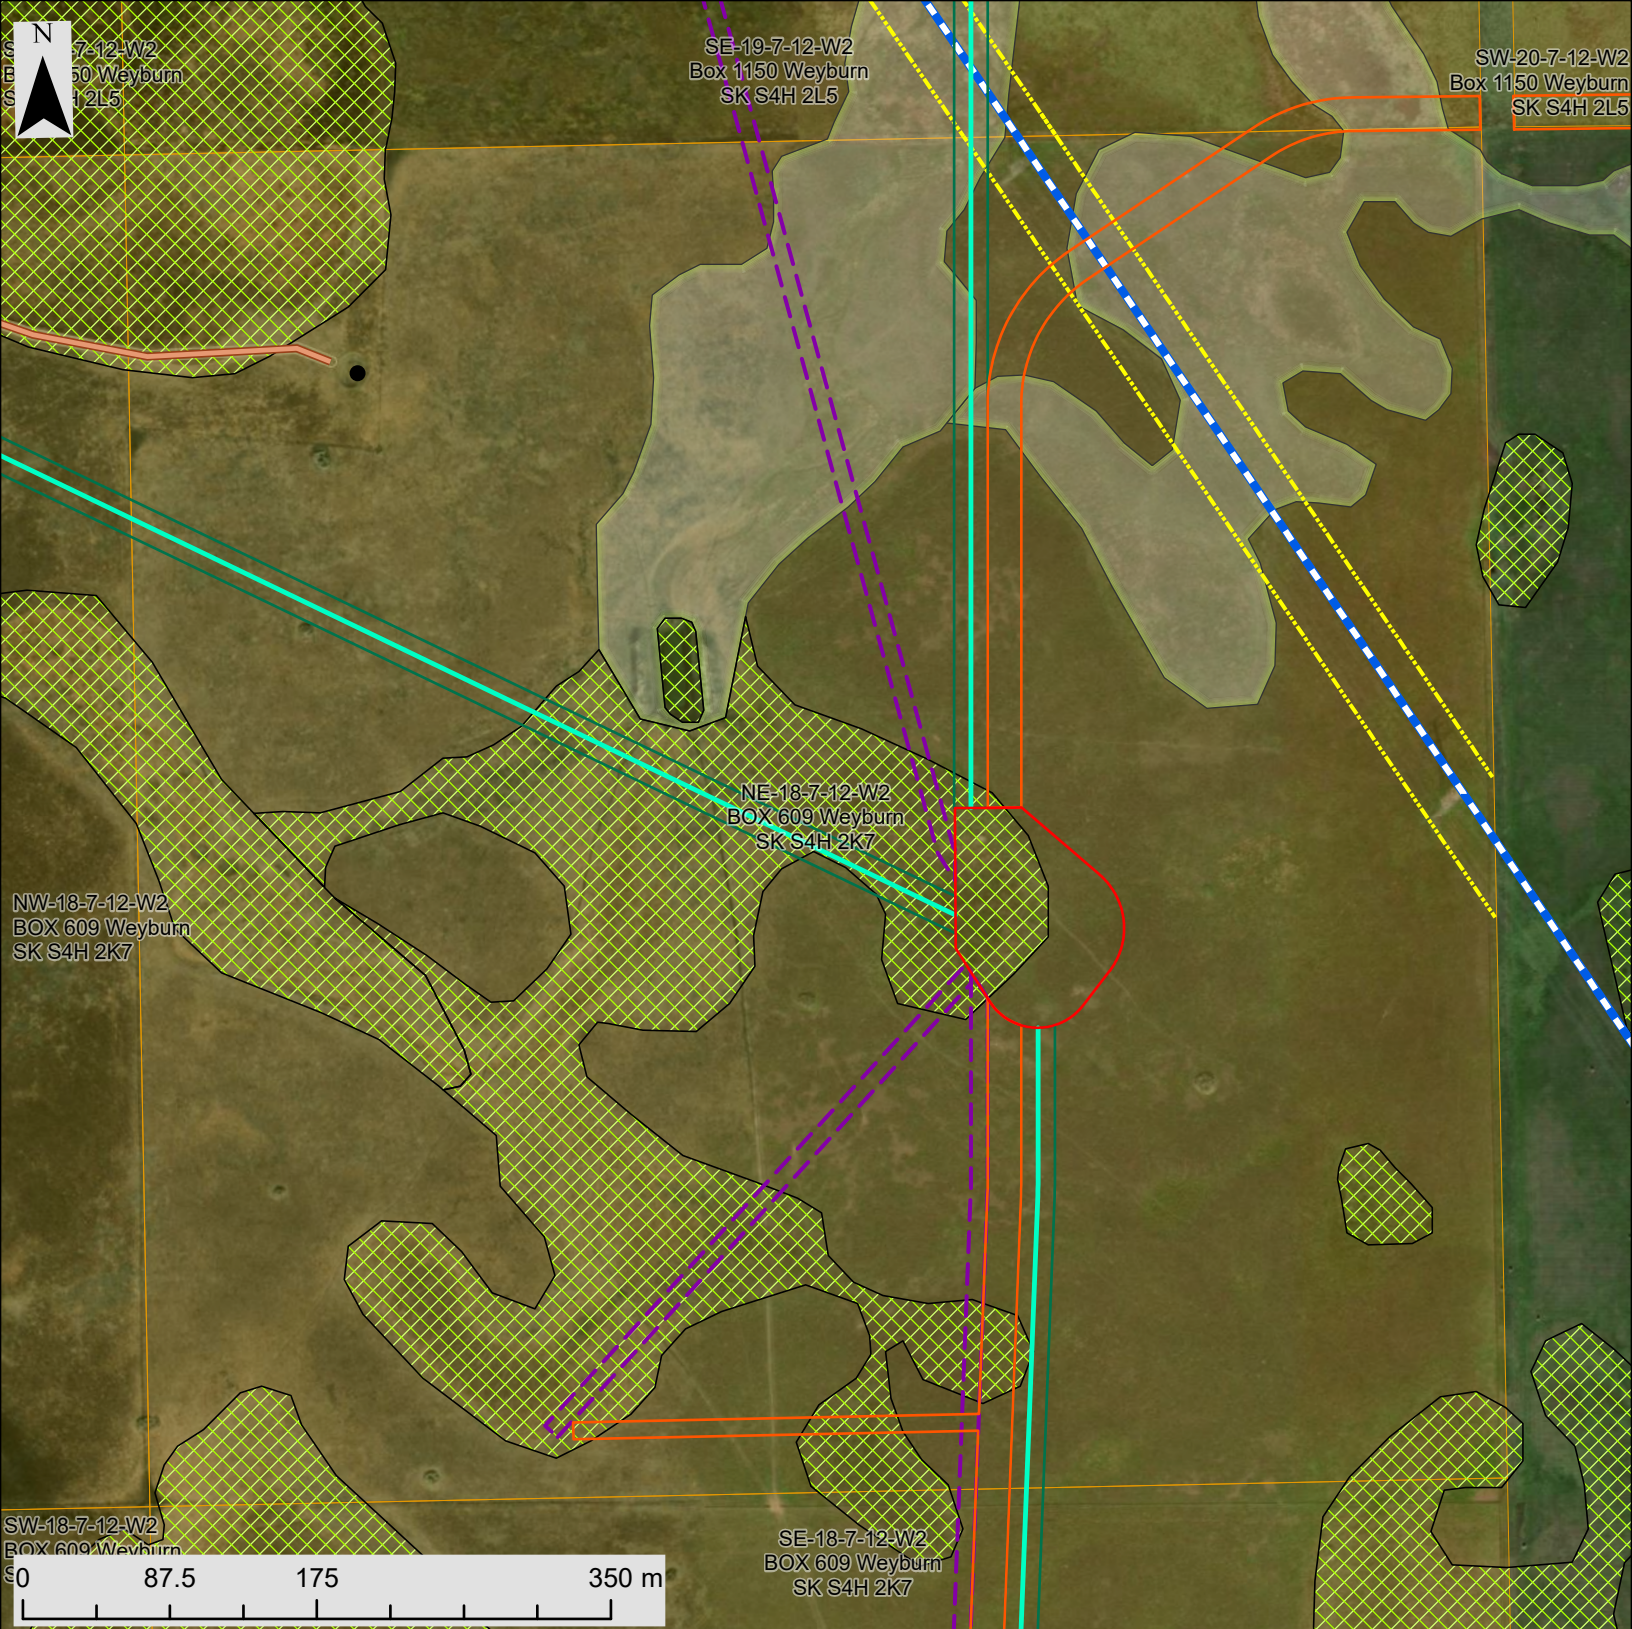


Legend		
Gas pipeline	Railroad	Existing road maintenance
Crude oil pipeline	Highway	Disturbance Crane Walk
Transmission line_230kV	Road	Crane Walks
Electric transmission	Project Lands	Disturbance Collector
Pipeline	Native grassland	Intersection disturbance
Asbuilt pipe	Wetland, seasonal to permanent	Disturbance Access Roads
Buried pipe	Wetland, ephemeral to temporary	Radar tower temporary disturbance
Buried powerline	Residence	Disturbance Turbine Pad
Easement	Existing road upgrade	Laydown yard
Oil and gas well		
Water well		



SEVEN STARS
ENERGY

Development permit map book
Temporary disturbance
Griffin, SK, CAN

Author: R. Hafezifar
November 2025

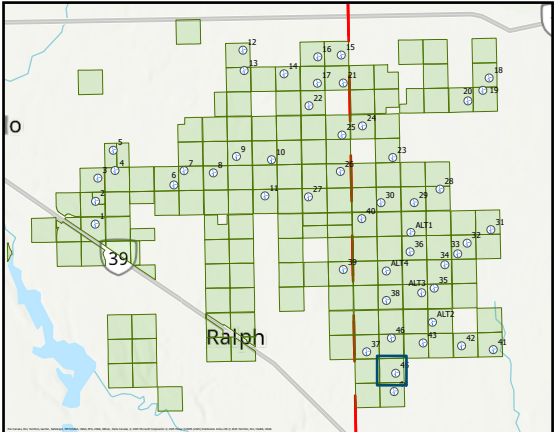



Legend

Gas pipeline	Railroad	Existing road maintenance
Crude oil pipeline	Highway	Disturbance Crane Walk
Transmission line_230kV	Road	Crane Walks
Electric transmission	Project Lands	Disturbance Collector
Pipeline	Native grassland	Intersection disturbance
Asbuilt pipe	Wetland, seasonal to permanent	Disturbance Access Roads
Buried pipe	Wetland, ephemeral to temporary	Radar tower temporary disturbance
Buried powerline	Residence	Disturbance Turbine Pad
Easement	Existing road upgrade	Laydown yard
Oil and gas well		
Water well		



SEVEN STARS
ENERGY

Development permit map book
Temporary disturbance
Griffin, SK, CAN

Author: R. Hafezifar
November 2025

